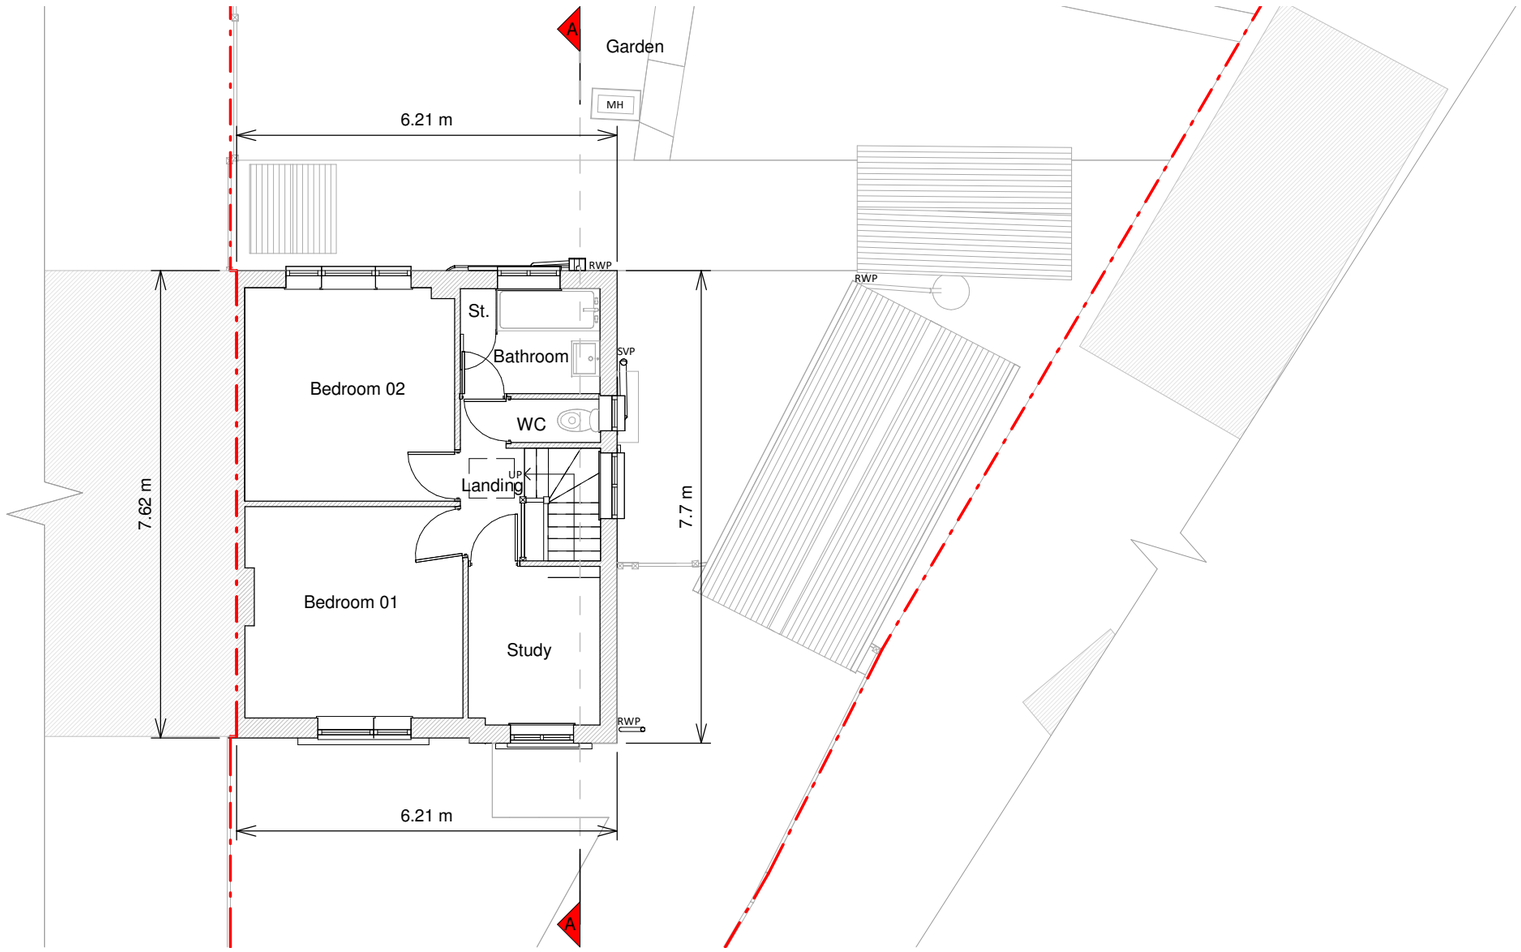

First Floor Plan

1 0 1 2 3 4 5
SCALE 1:100 m

RESI
Grow your home

CONTACT
www.resi.co.uk
hello@resi.co.uk

Copyright in the design and this drawing is the property of RESI. Reproduction in whole or in part is forbidden without written sanction of RESI. This drawing must be read in conjunction with all other relevant documentation and drawings.

RESI accepts no liability for any expense, loss or damage of whatsoever nature and however arising from any variation which has not been referred to them and their approval obtained.

Print out to actual scale. For planning purposes only. All dimensions to be cross checked on site prior to construction and ordering of products. Any discrepancies to be reported to RESI immediately.

NOTES

N

Revision

Rev	Notes	Date
A	Planning Issue	03/09/2021

KEY

Existing walls
Existing furniture
Boundary line
Level line
1.5m head height
1.8m head height

JOB TITLE
Demolition of existing garage, proposed ground floor and two-storey side extension, first floor internal alterations, floor plan redesign and all associated works at 7 Waybrook Crescent, RG1 5RG

STATUS
Planning Drawings

DRAWING TITLE
Existing Floor Plan

CLIENT
Gemma Tarling

SCALE
1 : 100 at A3

DRAWN
AR

DATE
Sept 2021

CHECKED
MF

DRAWING NO. B102000 - 1101 A