




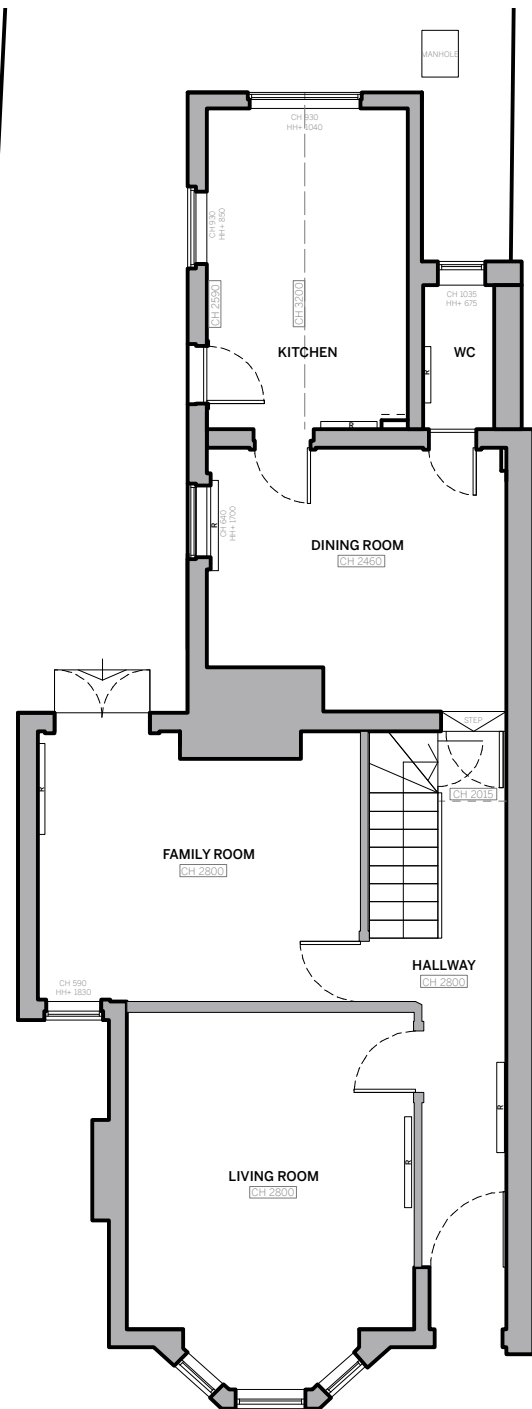


1 EXISTING GROUND FLOOR PLAN
SU 001 1:100

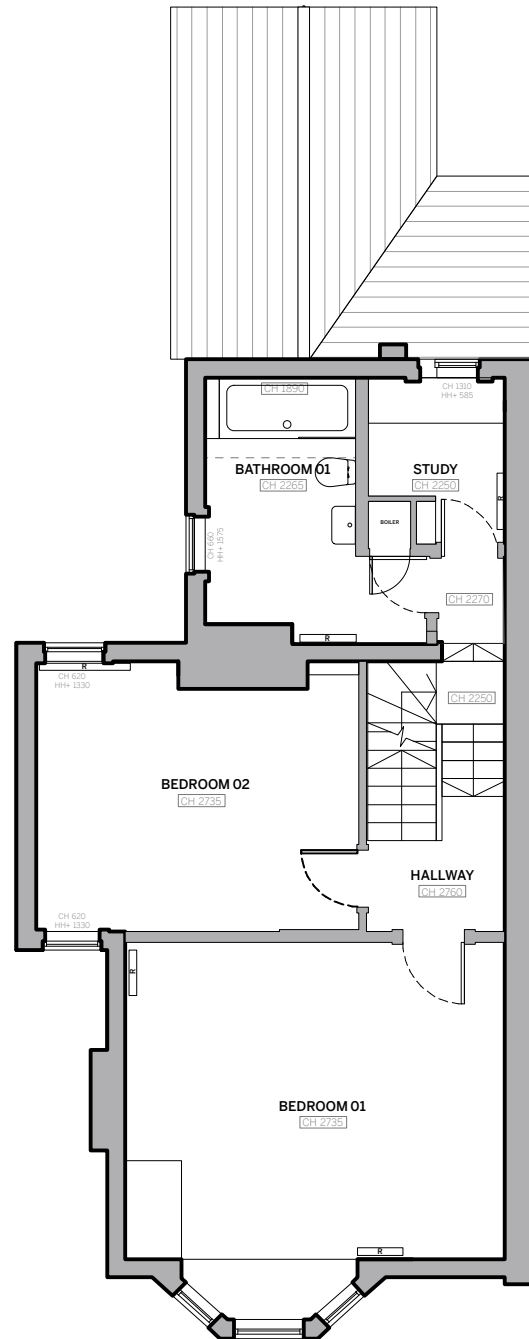

2 EXISTING FIRST FLOOR PLAN
SU 001 1:100

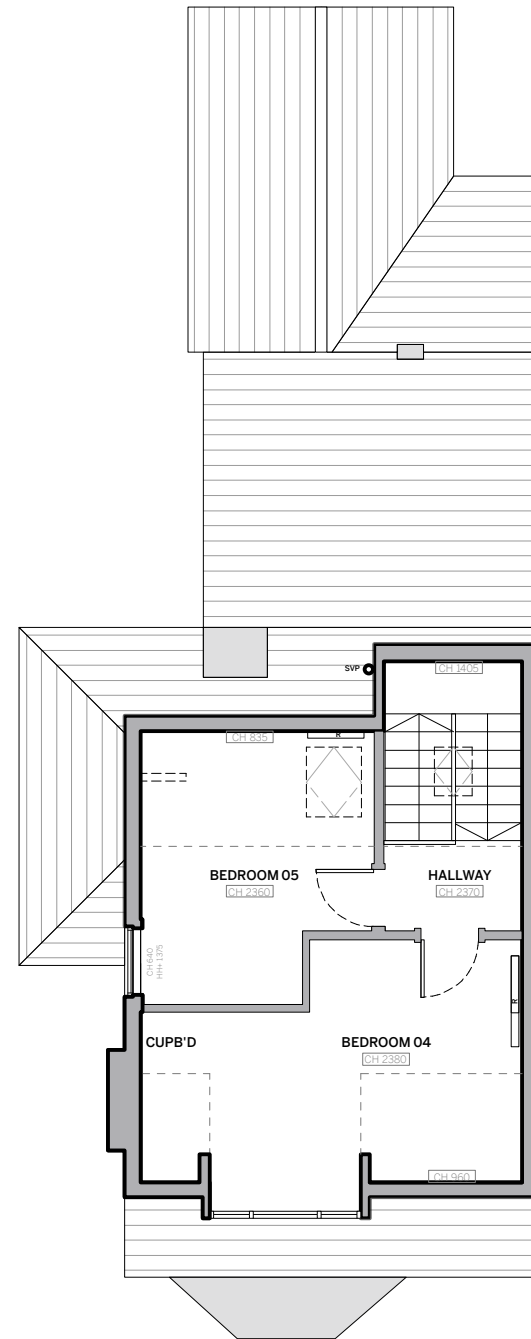

3 EXISTING SECOND FLOOR PLAN
SU 001 1:100

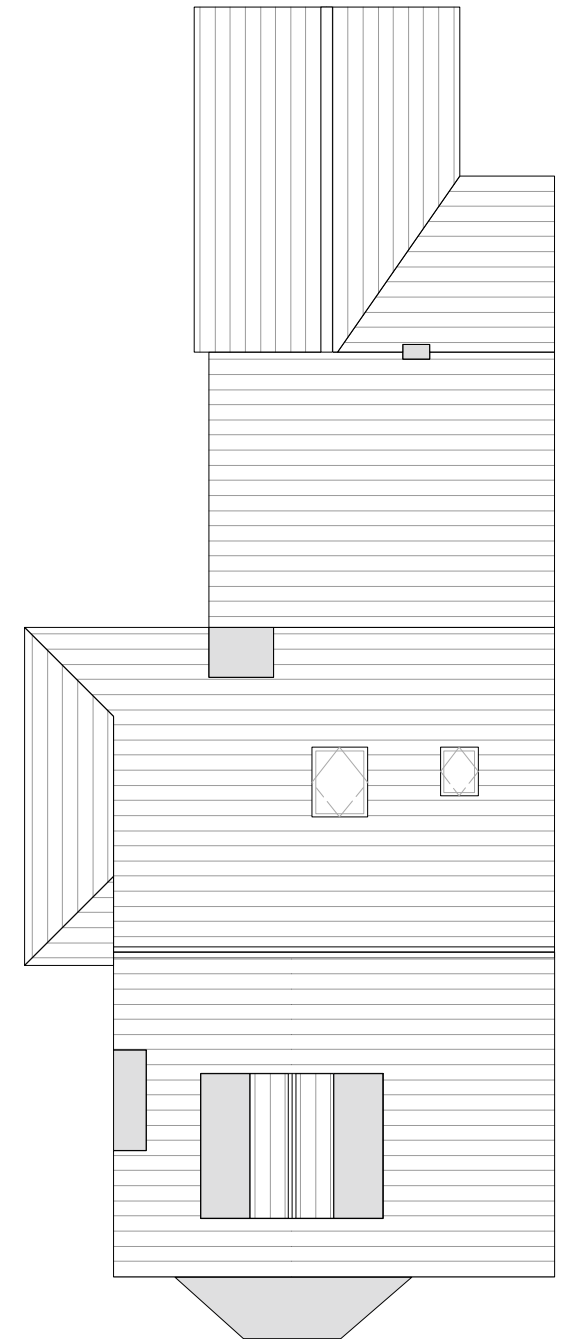

4 EXISTING ROOF PLAN
SU 001 1:100

