


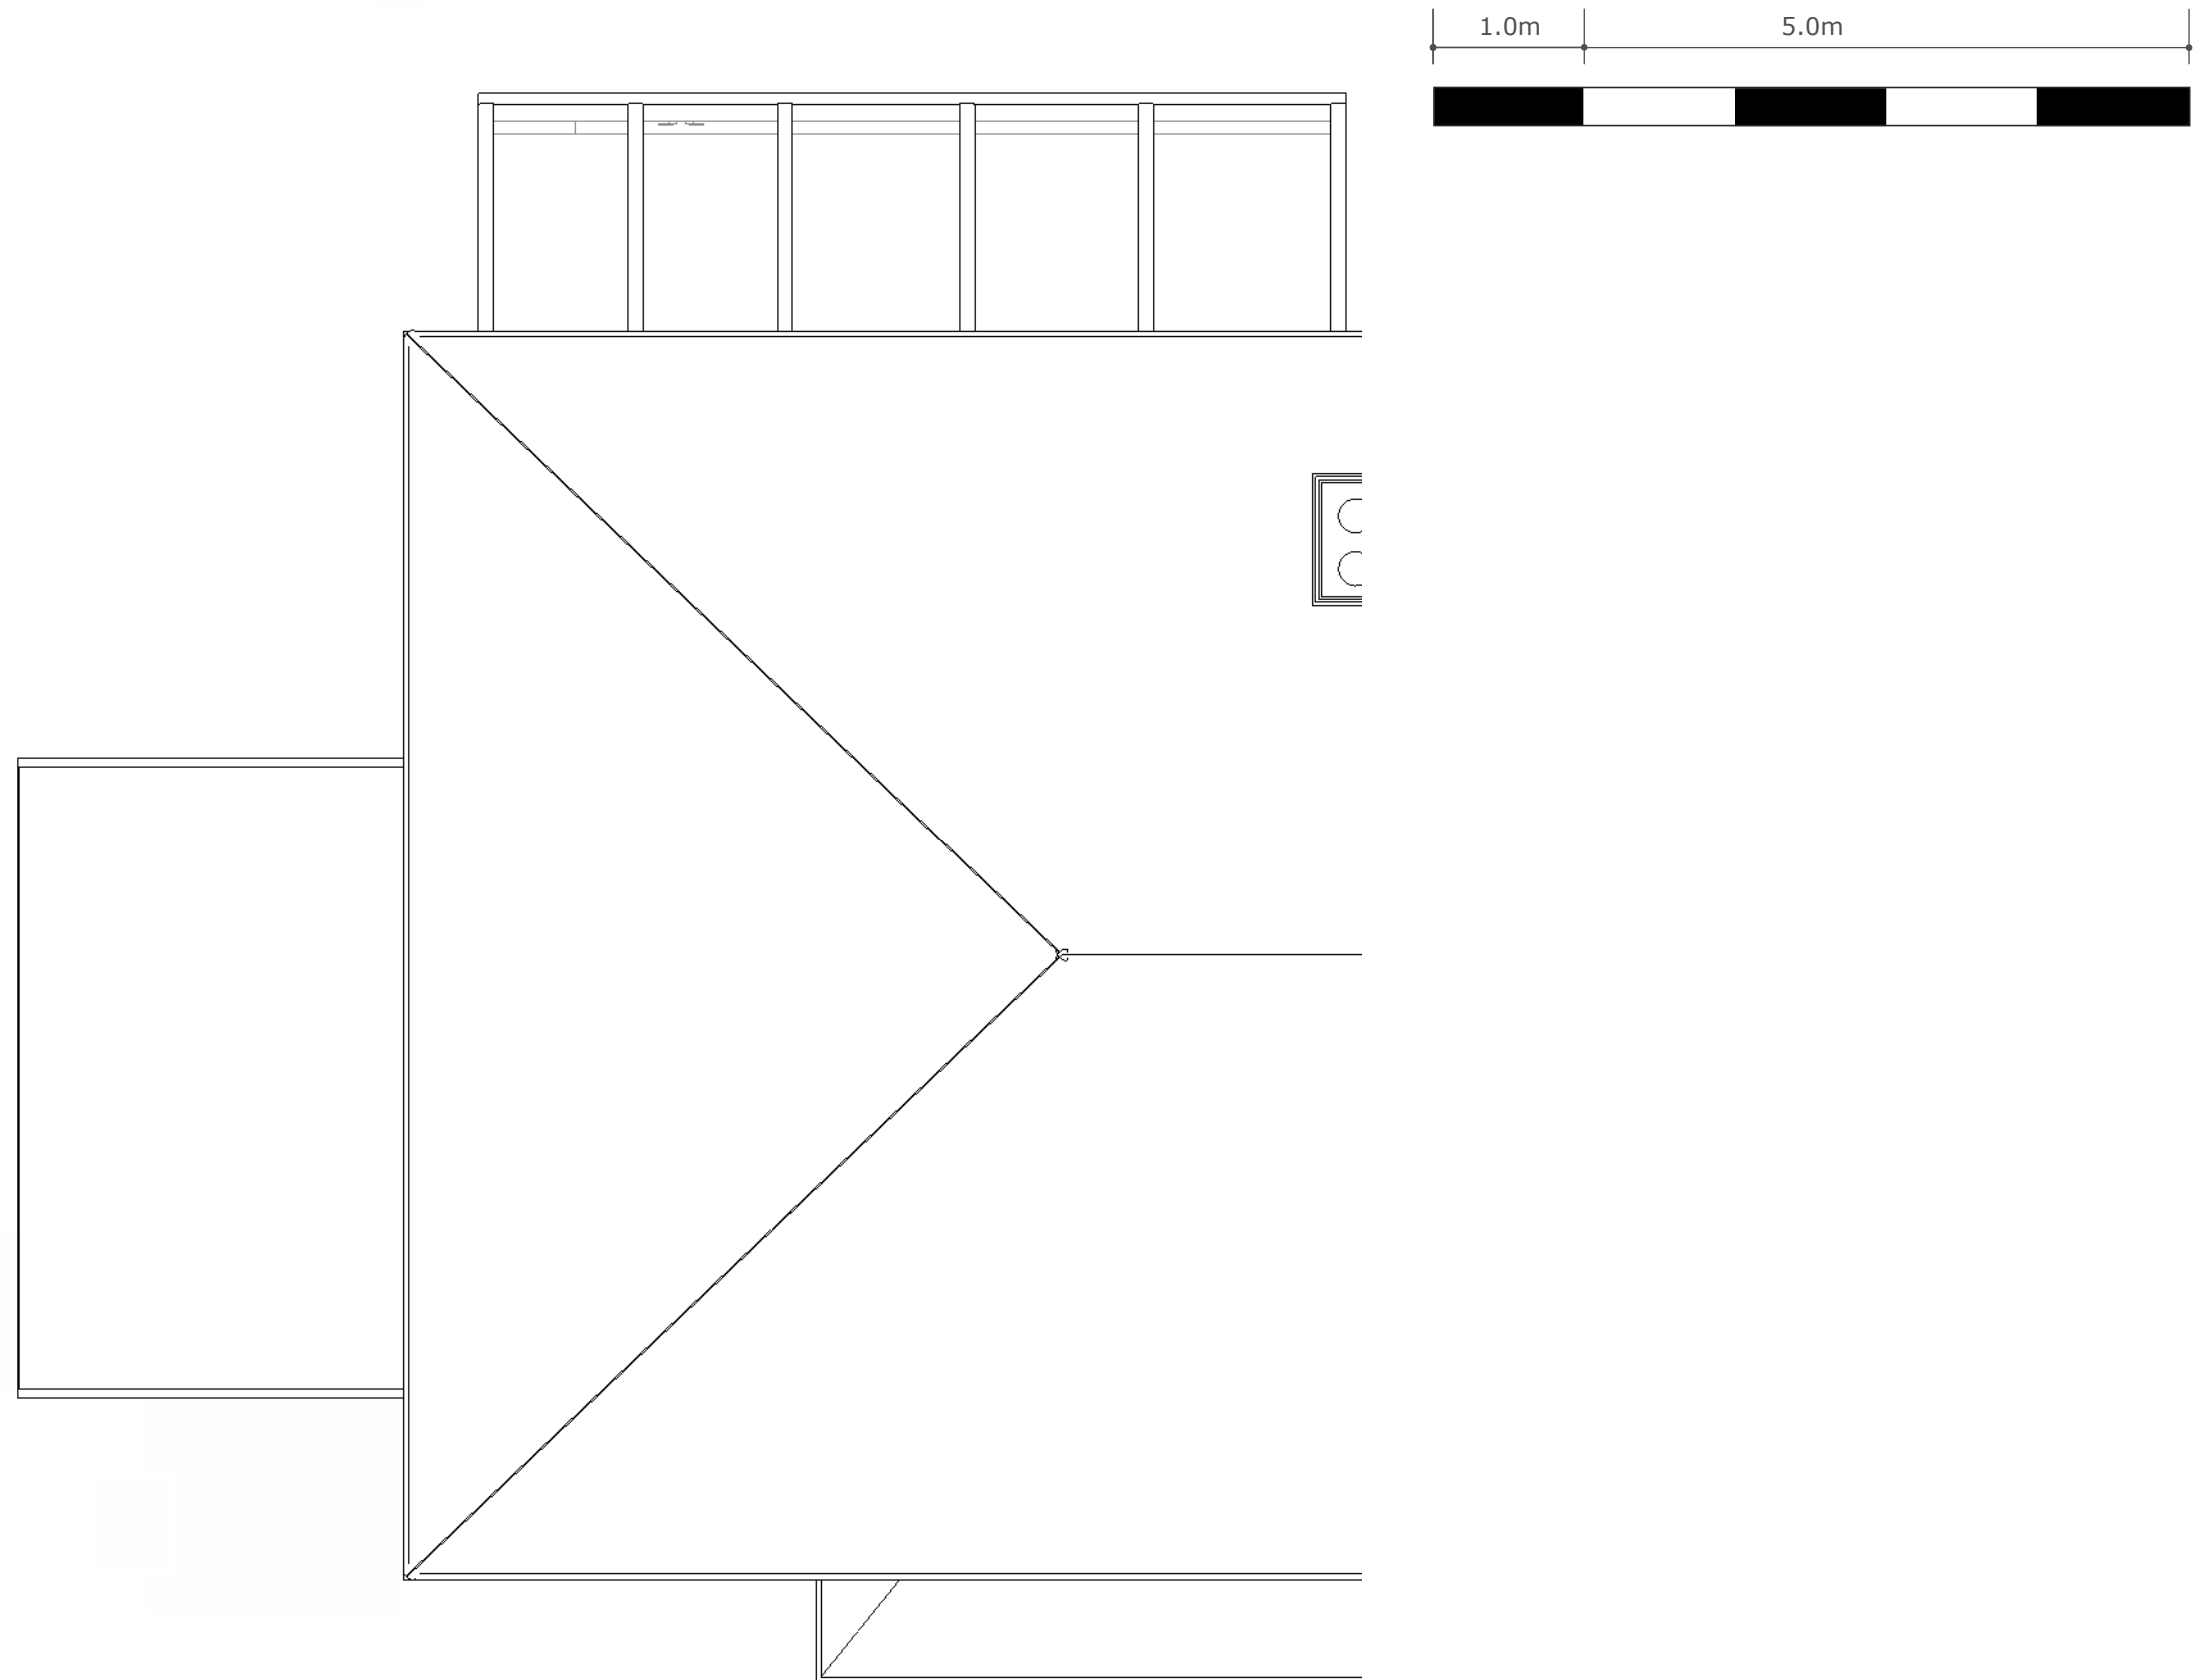

**MICHAEL
EAST**
ARCHITECTURAL DESIGNER

HARRIET & SARAH
254 Hemdean Road
Reading
Berkshire

MICHAEL EAST

Scale 1:50 at A3
18th March 2021

EXISTING ROOF