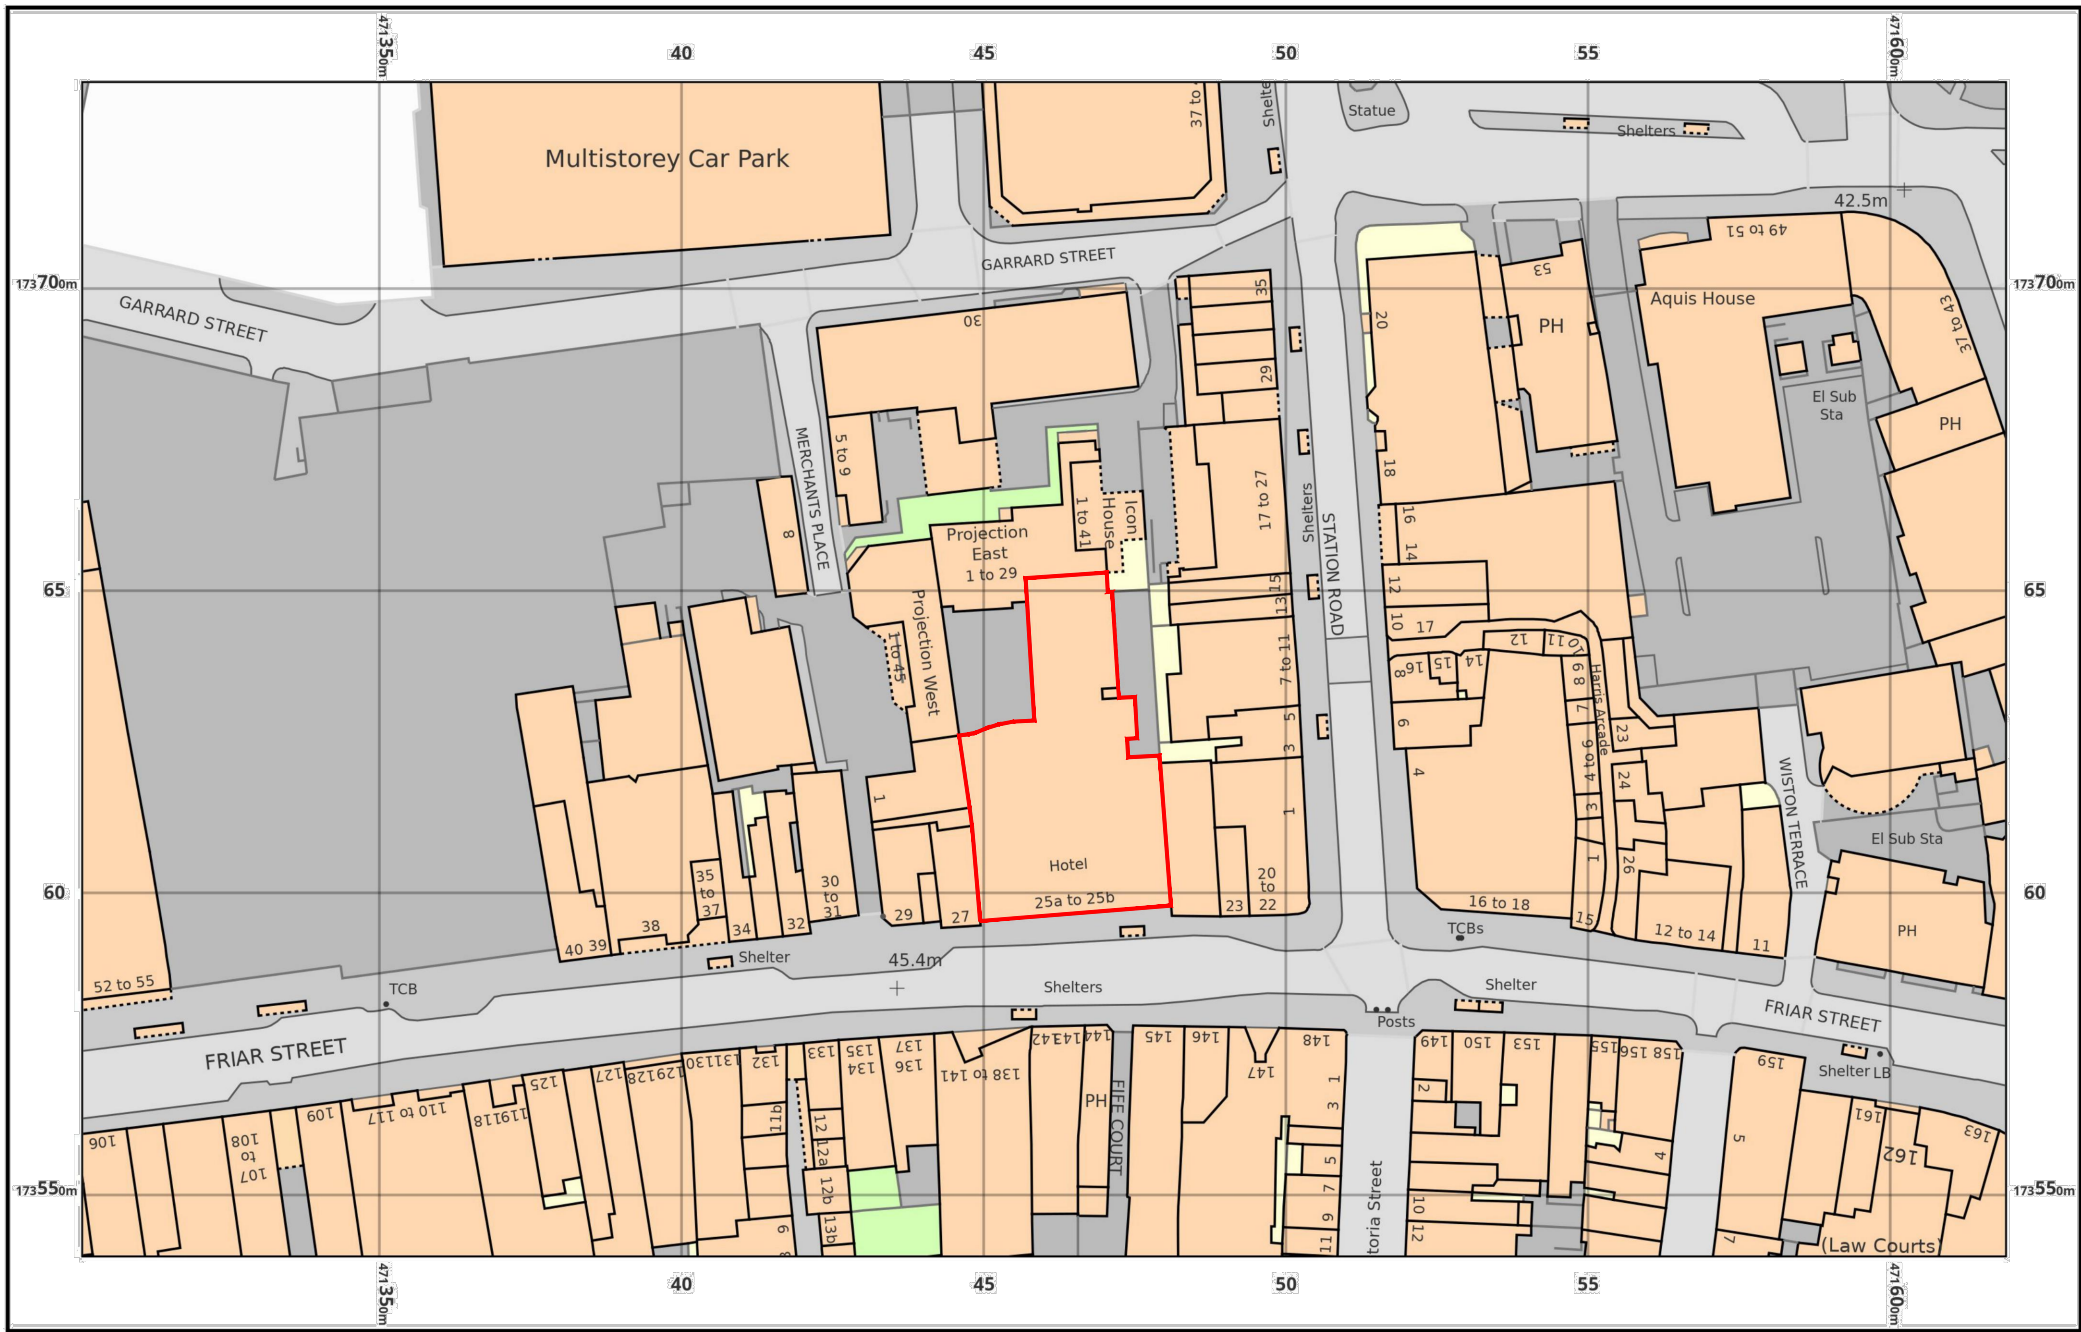


NOTES

Do not scale from this drawing. All dimensions to be checked by the contractor before construction and prior to the fabrication of any component. Discrepancies to be reported to LMA Architects

This drawing is copyright of LMA Architects. This drawing cannot be copied or reproduced in part or full without the written consent of LMA Architects.

0 25 50 75

SCALE OF METRES 1:1250

| Revision | Date | Description | By |
|----------|------|-------------|----|
|----------|------|-------------|----|

**LMA ARCHITECTS**

The Atrium | 6 New Road | Ayr, KA8 8EX | 01292611727  
100 West George Street | Glasgow, G2 1PP | 01412642991  
studio@l-m-a.co.uk | www.l-m-a.co.uk

Client  
**Accor Invest**

Project  
**Recladding Ibis Reading  
25A Friar Street**

Description  
**Location Plan**

| Status            |                    |          |  |
|-------------------|--------------------|----------|--|
| <b>Planning</b>   |                    |          |  |
| Job Number        | Drawing Number     | Revision |  |
| <b>21_02_2289</b> | <b>L(00)001</b>    |          |  |
| Scale             | Drawn / Checked By | Date     |  |
| 1:1250@A3         | CC                 | May 21   |  |