

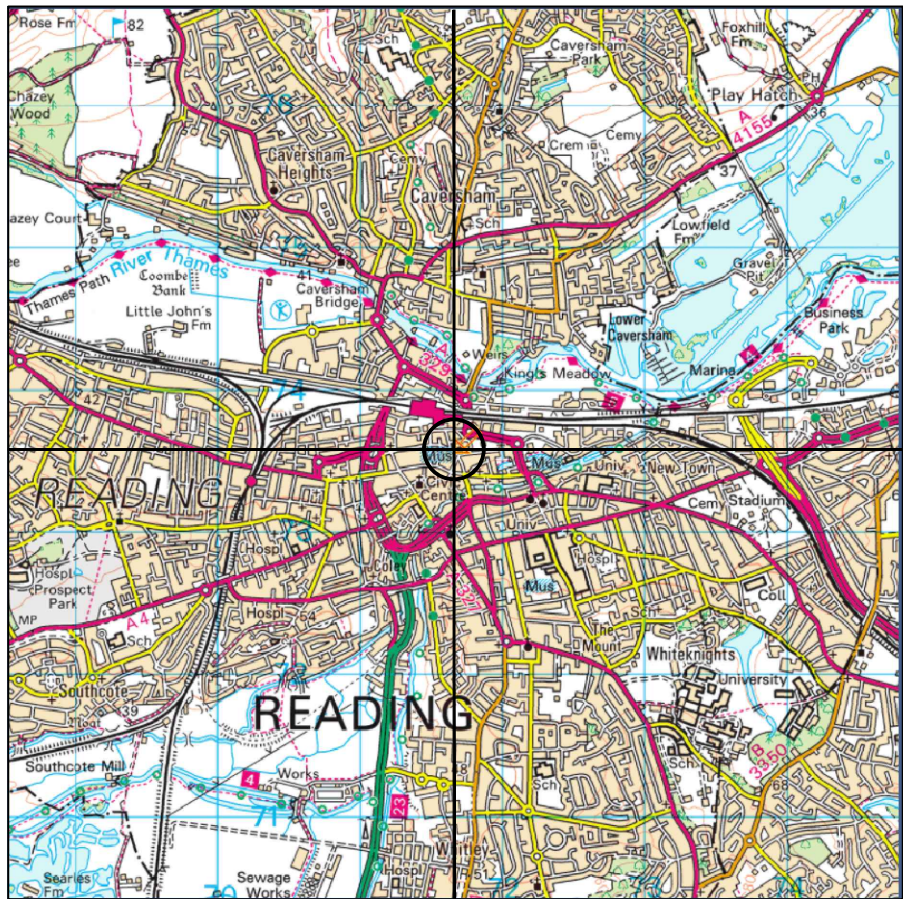


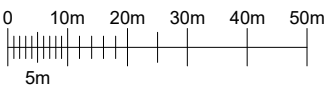

SITE LOCATION
SCALE 1:50000

Ordnance Survey map extract based upon Landranger map series with the permission of the controller of Her Majesty's Stationery Office.
Mono Consultants Limited licence no. ES100017753.
Crown copyright.

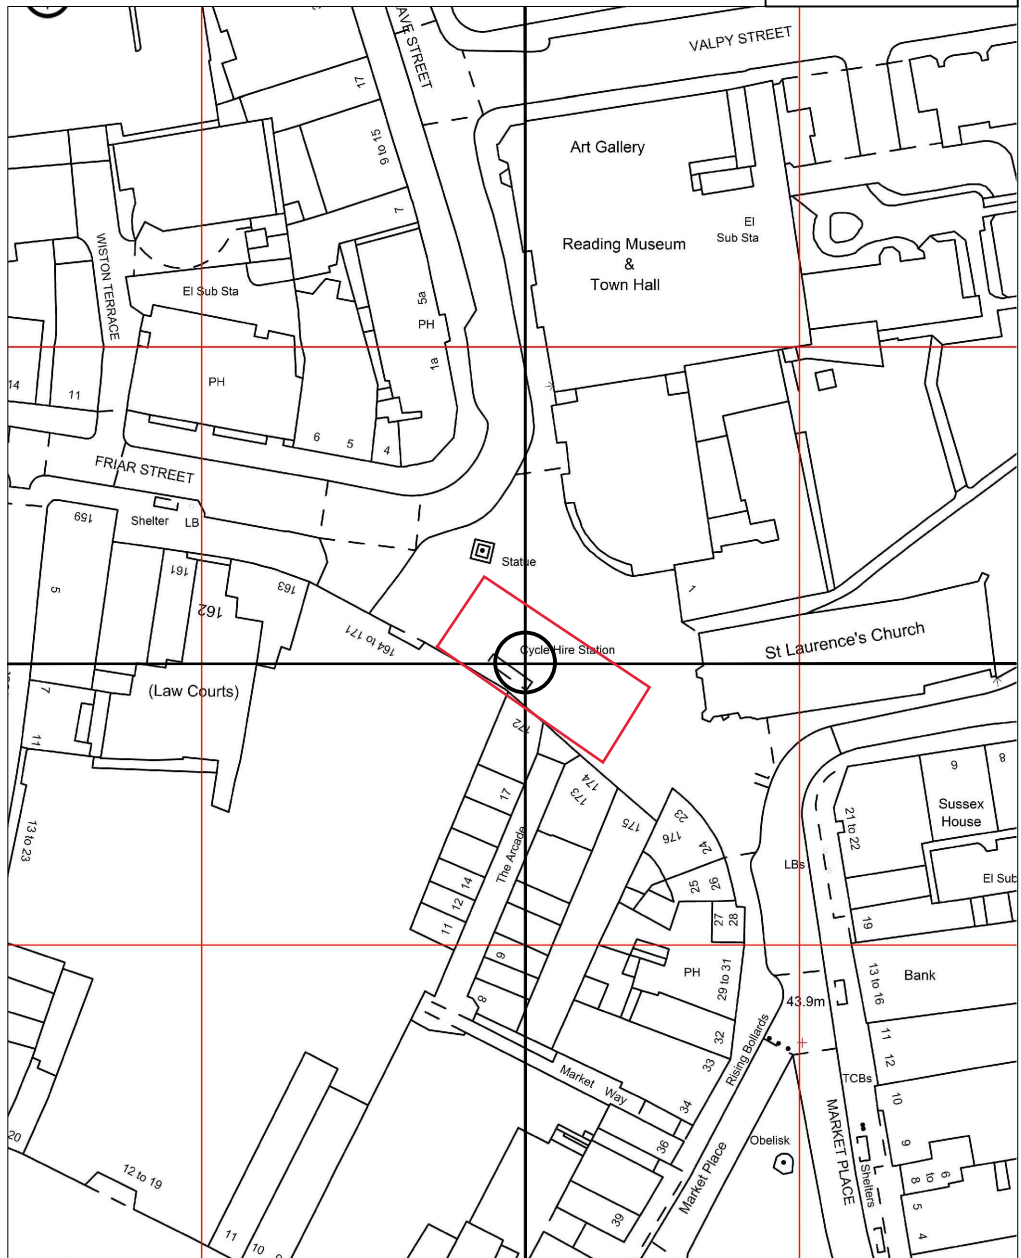

DETAILED SITE LOCATION
SCALE 1:1250

Ordnance Survey map extract based upon Landranger map series with the permission of the controller of Her Majesty's Stationery Office.
Mono Consultants Limited licence no. ES100017753.
Crown copyright.



E471652 N 173548

GENERAL NOTES

Use written dimensions only, do not scale from drawing. Use latest revision of all referenced information.

LAT 51.45638 LONG -0.97013

Rev	Date	Description	Drawn	Chkd
A	16.08.21	New BT Streethub Structure	MD	JE

mono # MONO CONSULTANTS LIMITED
70-76 Steam Packet House
Cross Street
Manchester, M2 4JG
t. 44 (0)161 839 8839
www.monoconsultants.com



Drg Status
PLANNING

Cell No. & Name

READ007b

Site Name & Address
Pavement O/S M&S Food hall,
Broad Street (Friar Street
entrance) Reading RG1 2BH

Drawing Title
SITE LOCATION MAPS

Scale As Shown **Date** 16.08.2021

Drawn By MD **Checked By** JE

Drawing Number 001 **Revision** A