



Figured dimensions only are to be taken from this drawing. All dimensions are to be checked on site before any work is put in hand.

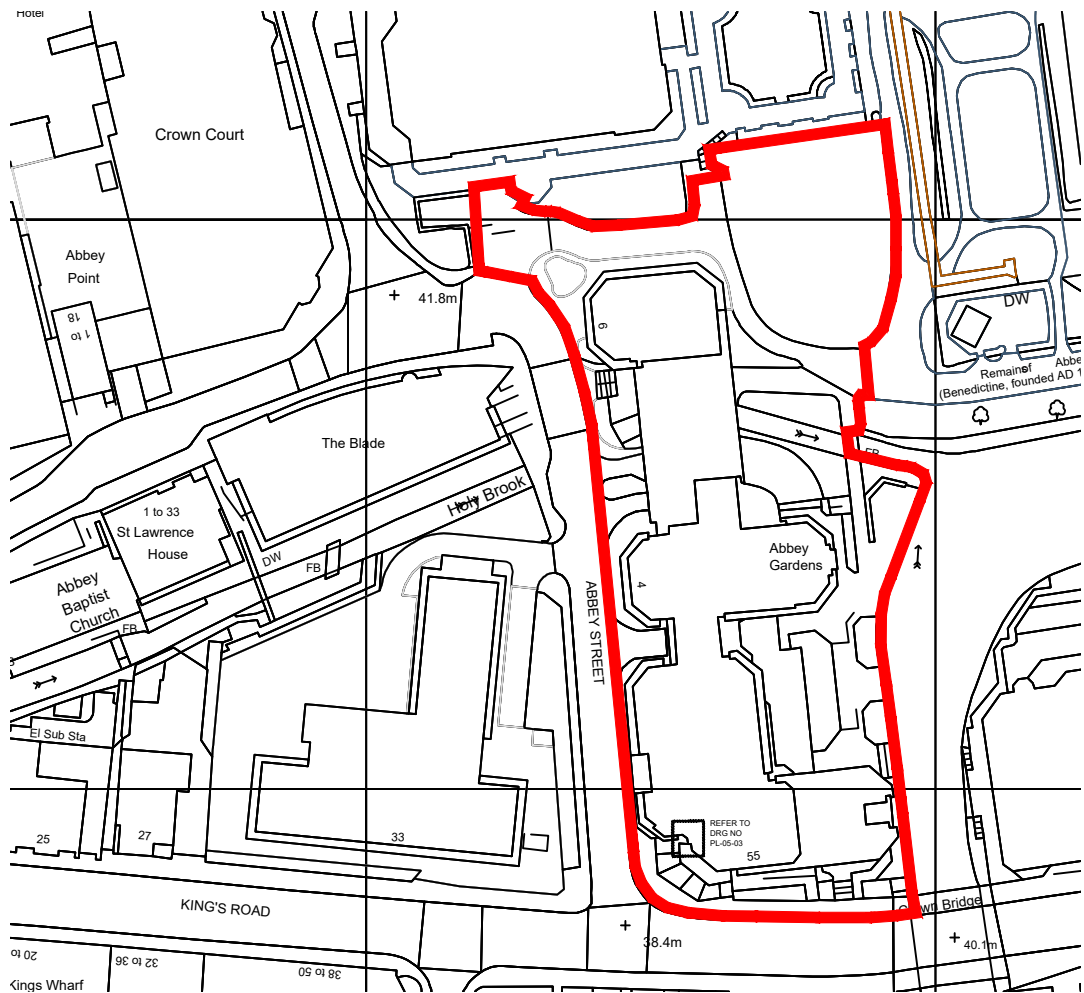

Location Plan 1:1250 @A3



Location Image N.T.S @A3

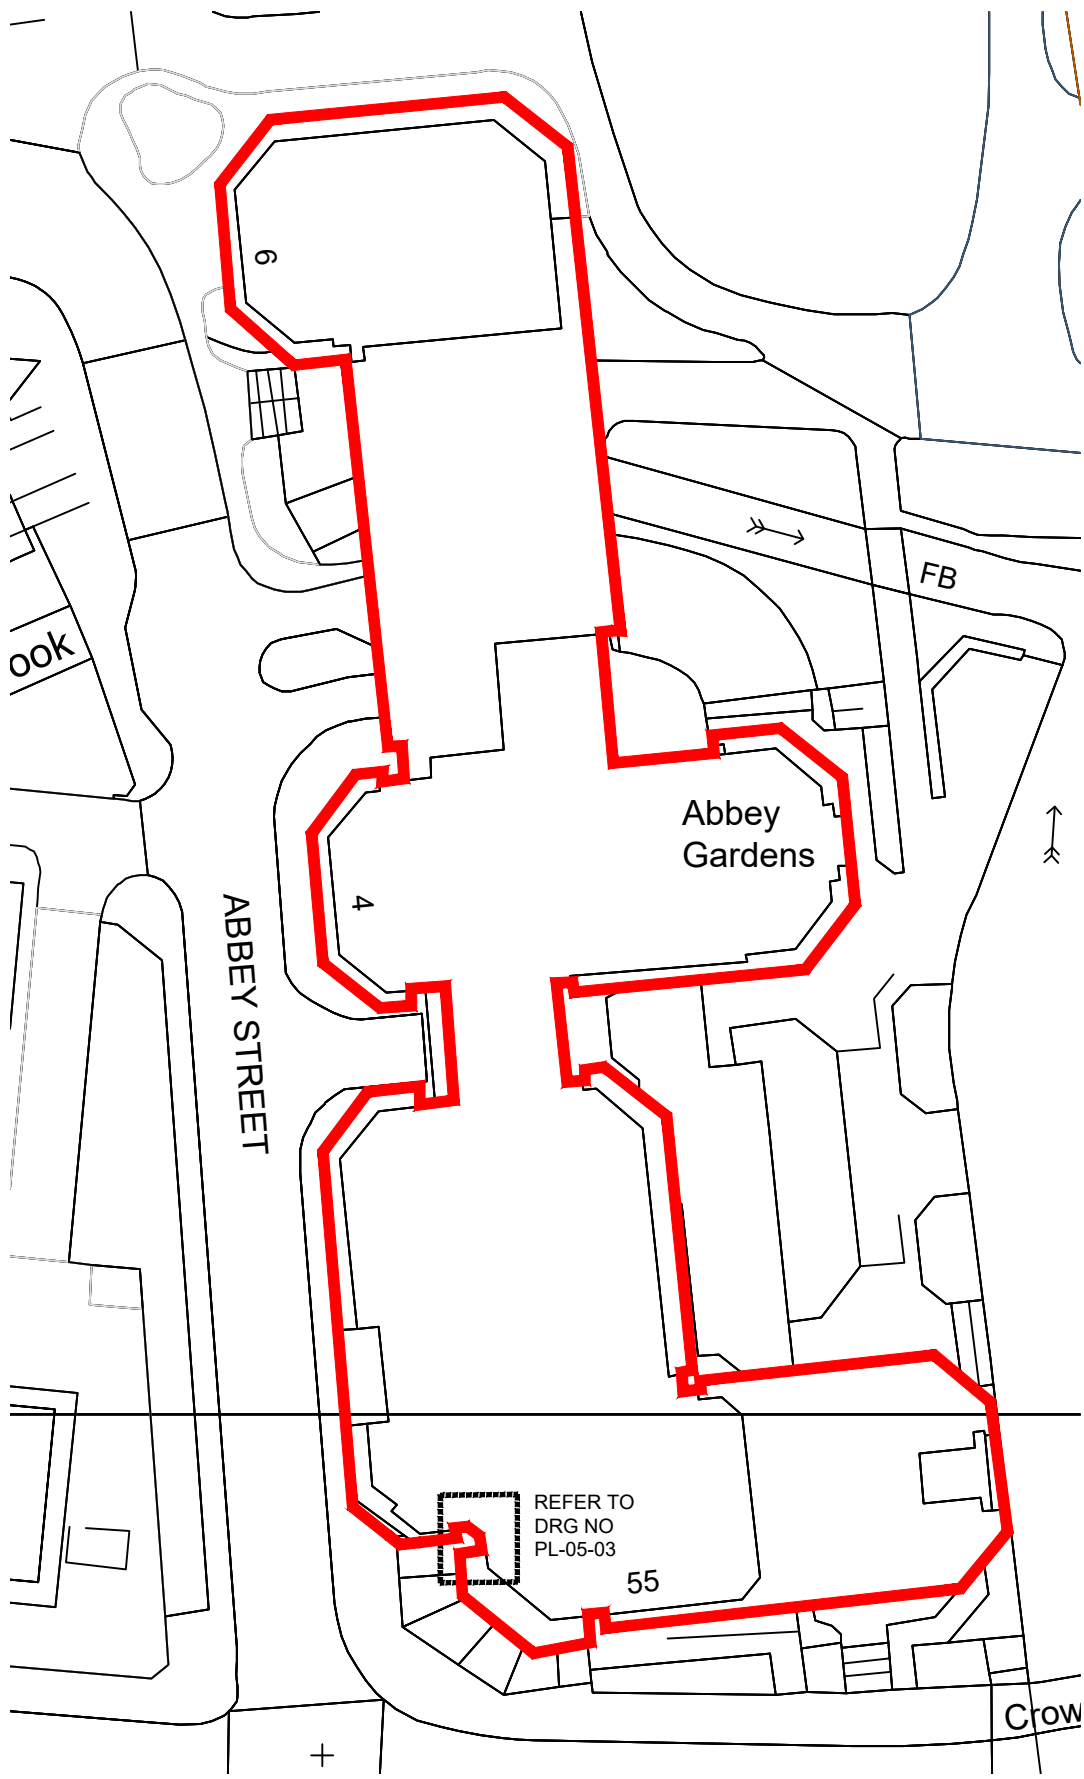

Block Plan 1:500 @A3

Site and building boundary

0m 5m 10m 15m
Scale bar 1-500 @ A3

PL01	ISSUED FOR PLANNING	AB	07.10.19	MS
Mark	Revision	Drawn	Date	Checked



RESONATE INTERIORS LTD
Suite 5 - The Sanctuary
23 Oak Hill Grove
Surbiton
KT6 6DU

T: 0203 9068000
E: info@resonateinteriors.com
www.resonateinteriors.com

Client's name
Palm Capital

Job title
Abbey Garden

Drawing title
Site Location and Block Plan

Scale
1:1250 / 1:500 @ A3

Drawn	Checked	Date
MS		9.12.20

Job No	Drawing No	Rev
2066	PL-05-01	PL02

Status
RECORD