


A horizontal scale bar labeled "SCALE" with markings at 0m, 1m, 2m, 3m, 4m, and 5m.

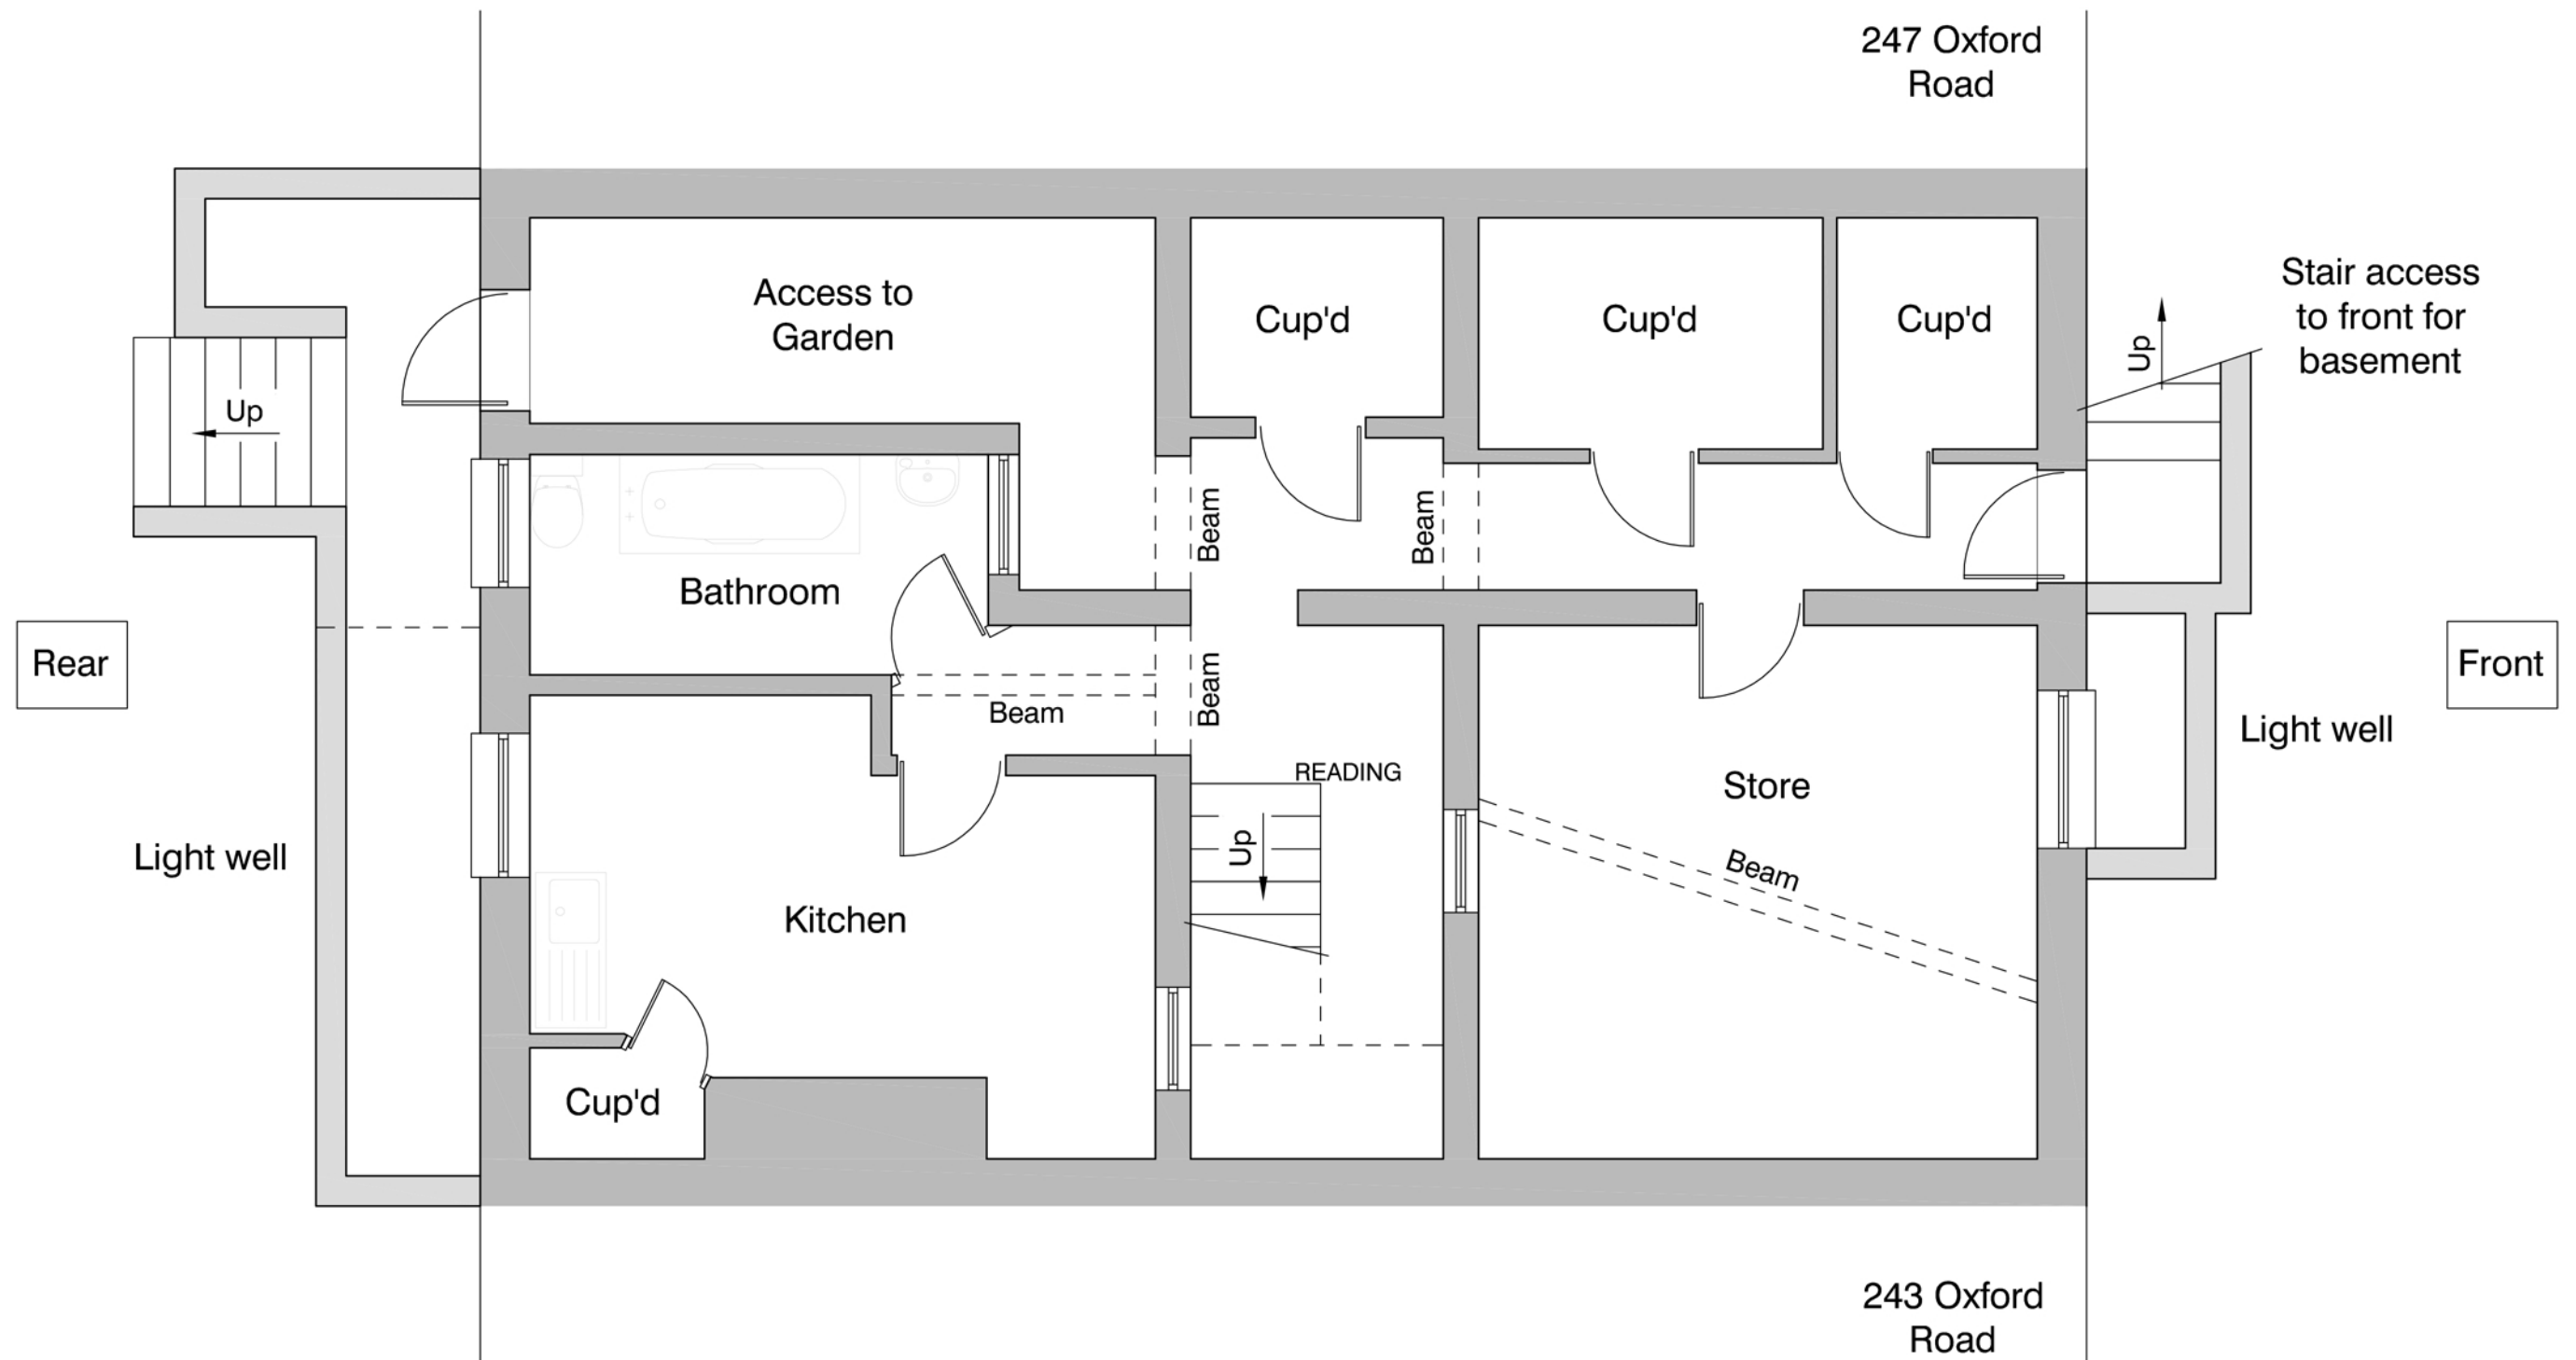

EXISTING LOWER GROUND FLOOR PLAN
1:50 @A3

245 OXFORD ROAD
READING