



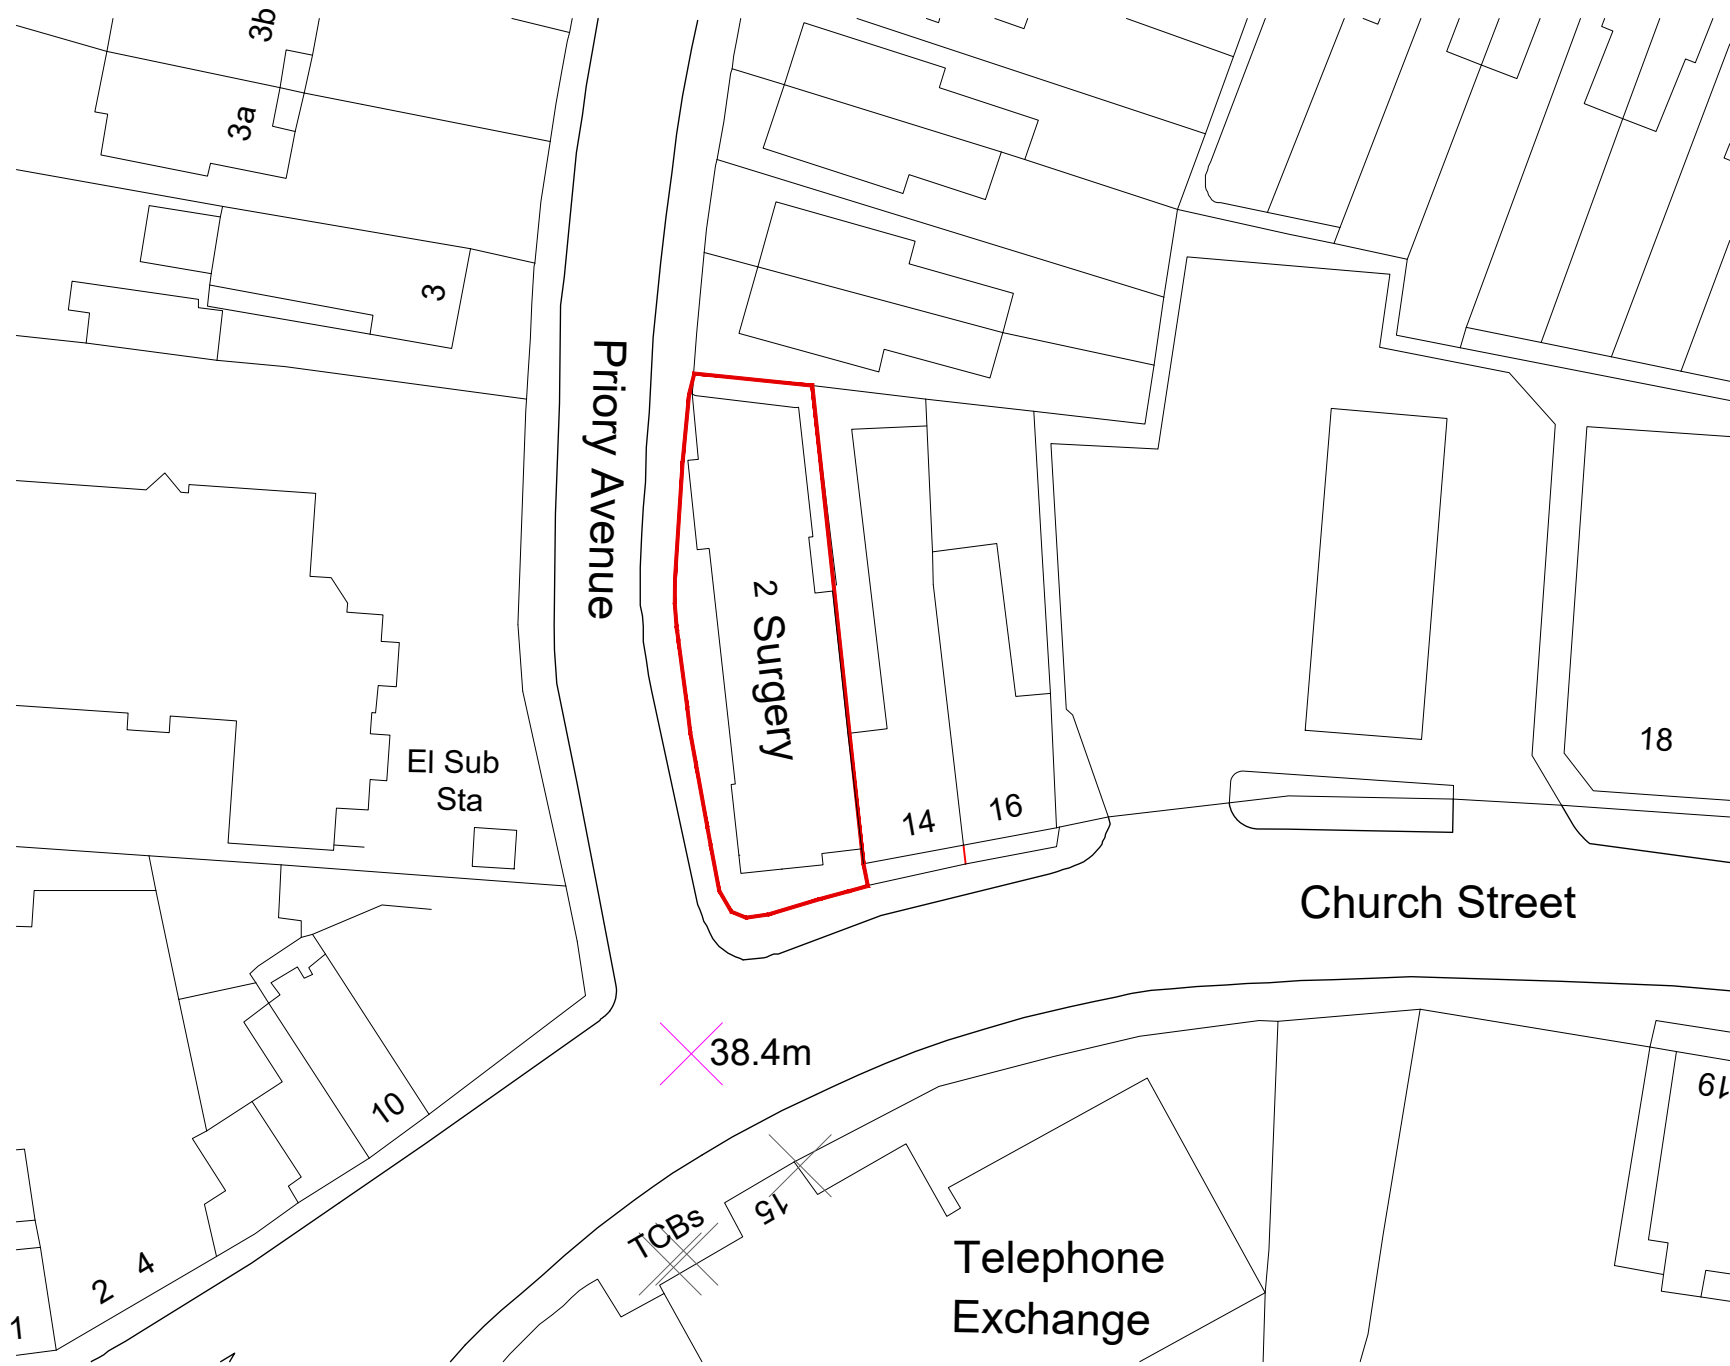


Ordnance Survey (c) Crown Copyright 2018. All rights reserved. Licence number 100022432

BLOCK PLAN AS PROPOSED
SCALE 1:500

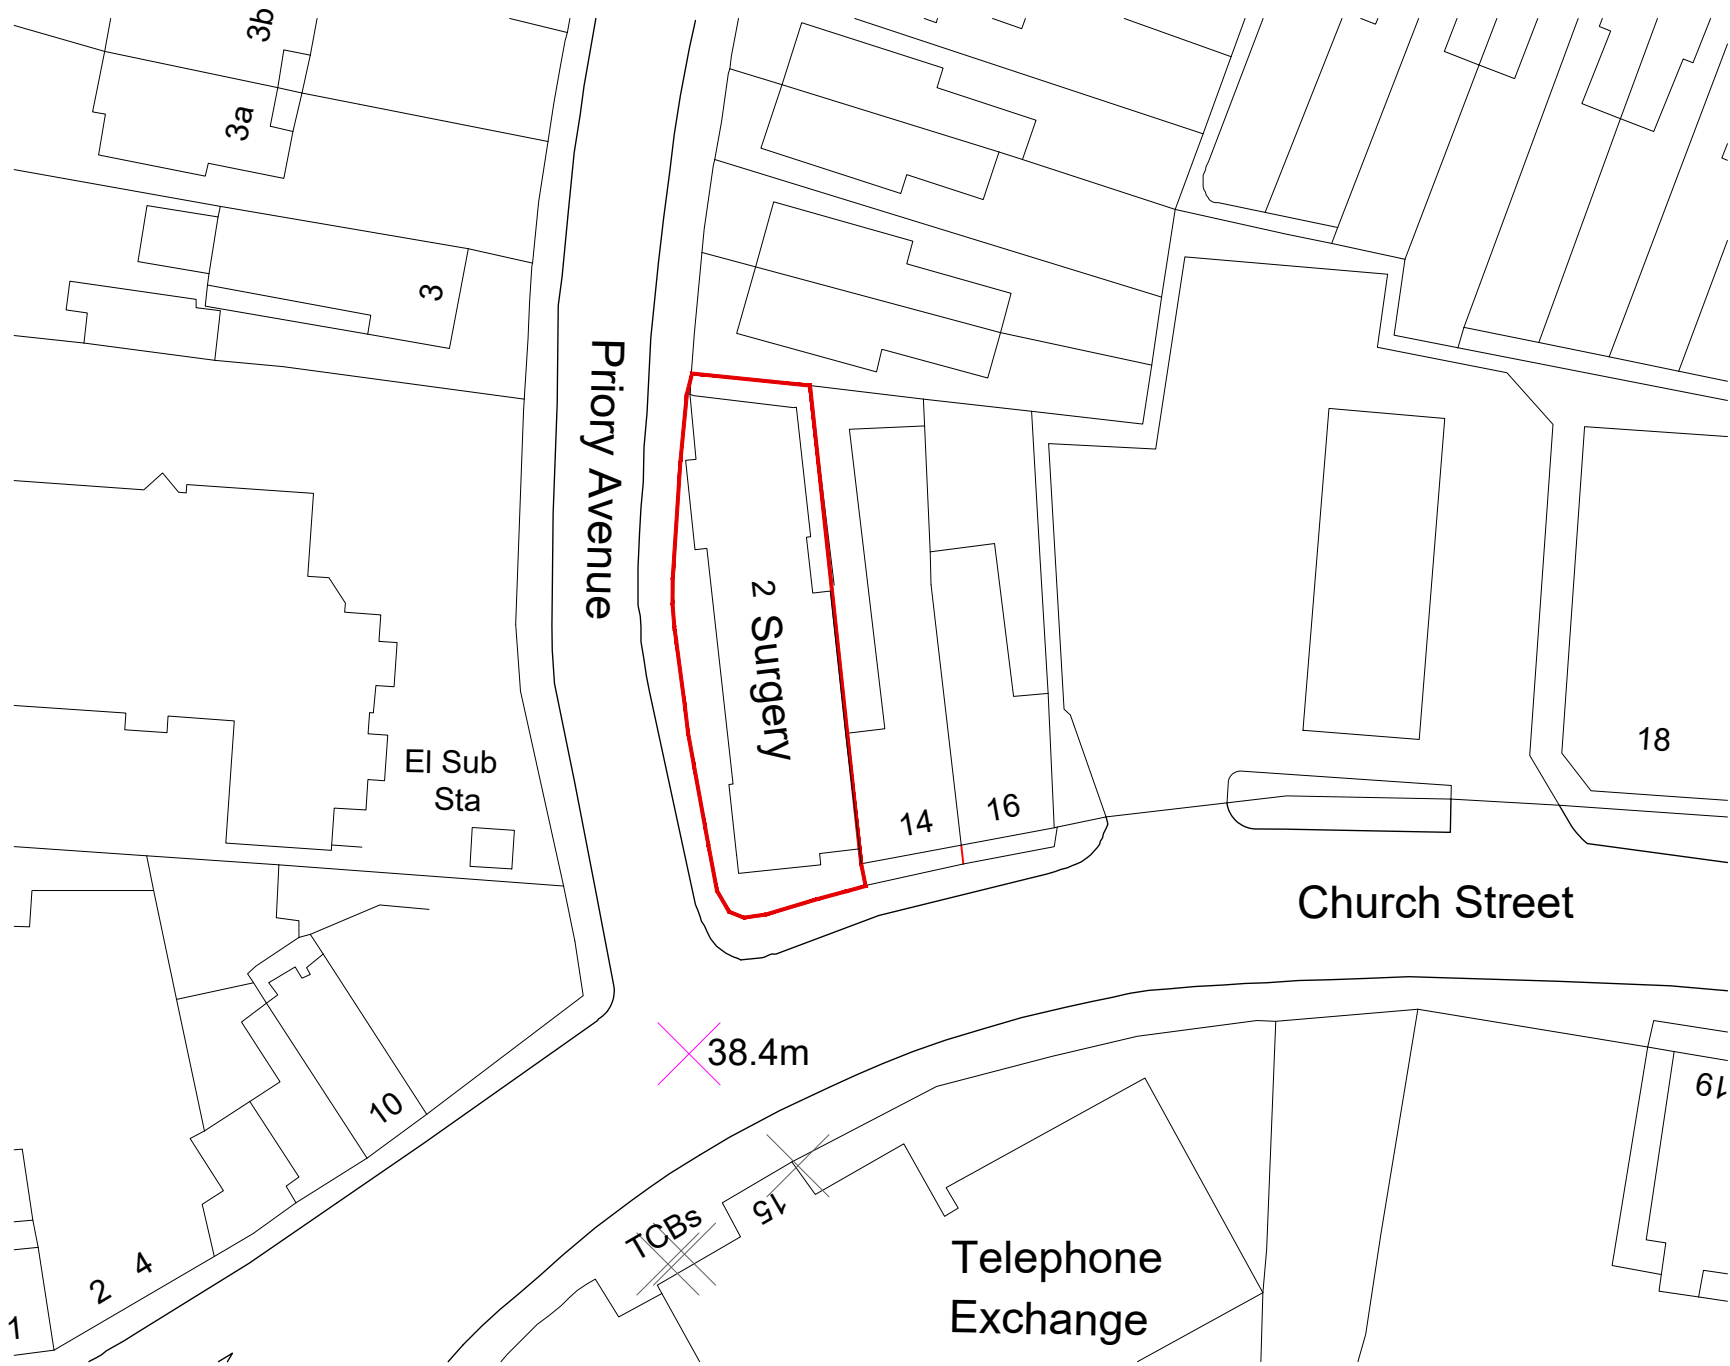

Ordnance Survey (c) Crown Copyright 2018. All rights reserved. Licence number 100022432

BLOCK PLAN AS PROPOSED
SCALE 1:500

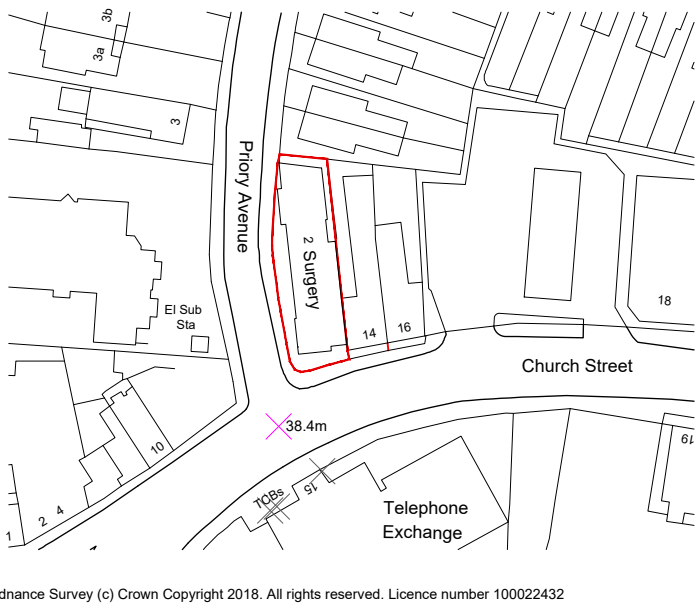

ORDNANCE SURVEY PLAN AS EXISTING
SCALE 1:1250

FOR PLANNING SUBMISSION		
robert rigby architects		
r r 42 Portman Road, Reading, Berks RG30 1EA Telephone: 0118 95770 10 Fax: 0118 95770 19 E-Mail: enquiries@rigbyarchitects.com		
Project: Conversion of 2 Priory Avenue, Caversham, Reading Berks RG4 7SF		
Client: BOZEDOWN LIMITED		
Drawing Title: Block Plans & Ordnance Survey		
Scale: AS SHOWN @ A1	Dwg. No.: 2005-1102	Rev.: -
Drawn by: DH		
Date: MAY 2021		