




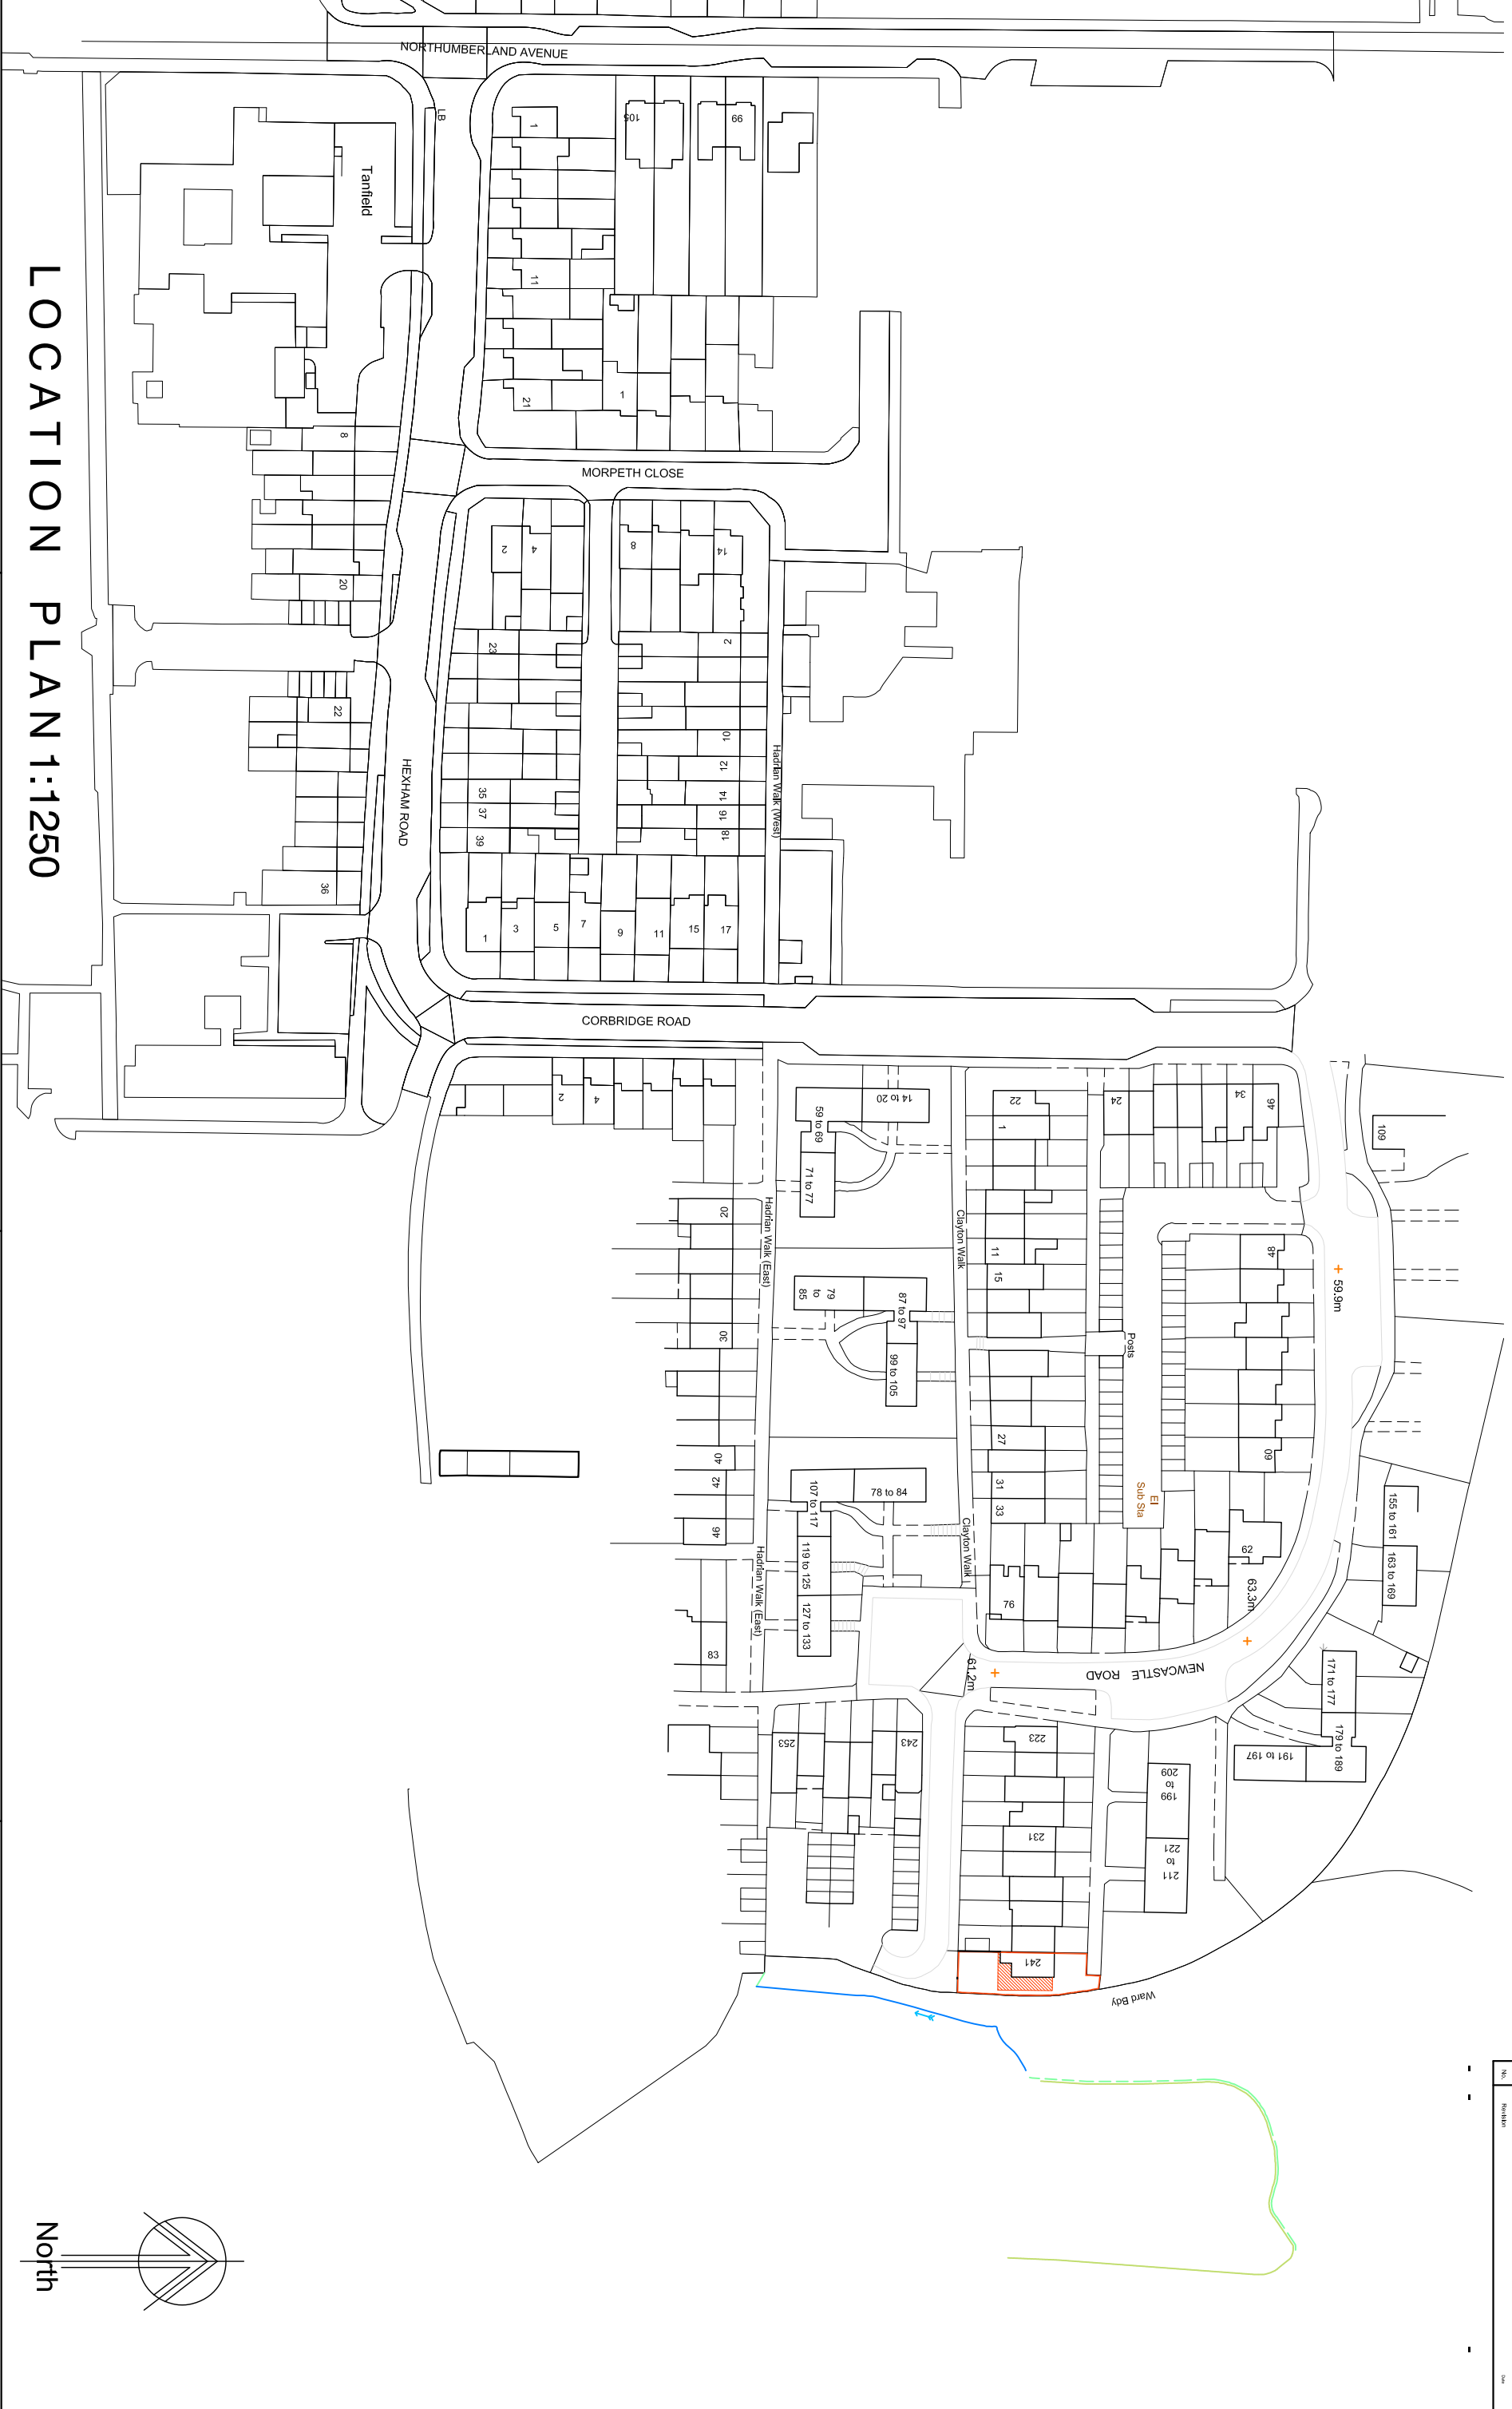

LOCATION PLAN 1:1250

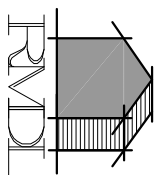

RAMMURTI DESIGN LTD
ARCHITECTURAL & PLANNING SERVICES
268 TILGHURST ROAD, READING RG30 2NE
TEL/FAX: 01189510628 MOB: 07799883574

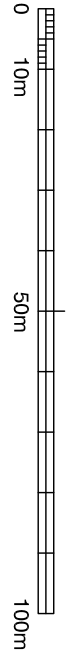

Proposed single storey side and rear extensions to existing dwelling
at 241 Newcastle Road, Whitley Reading

SITE LOCATION PLAN
Scale: as shown
Date: April 2020
KH241:202 Rev -