
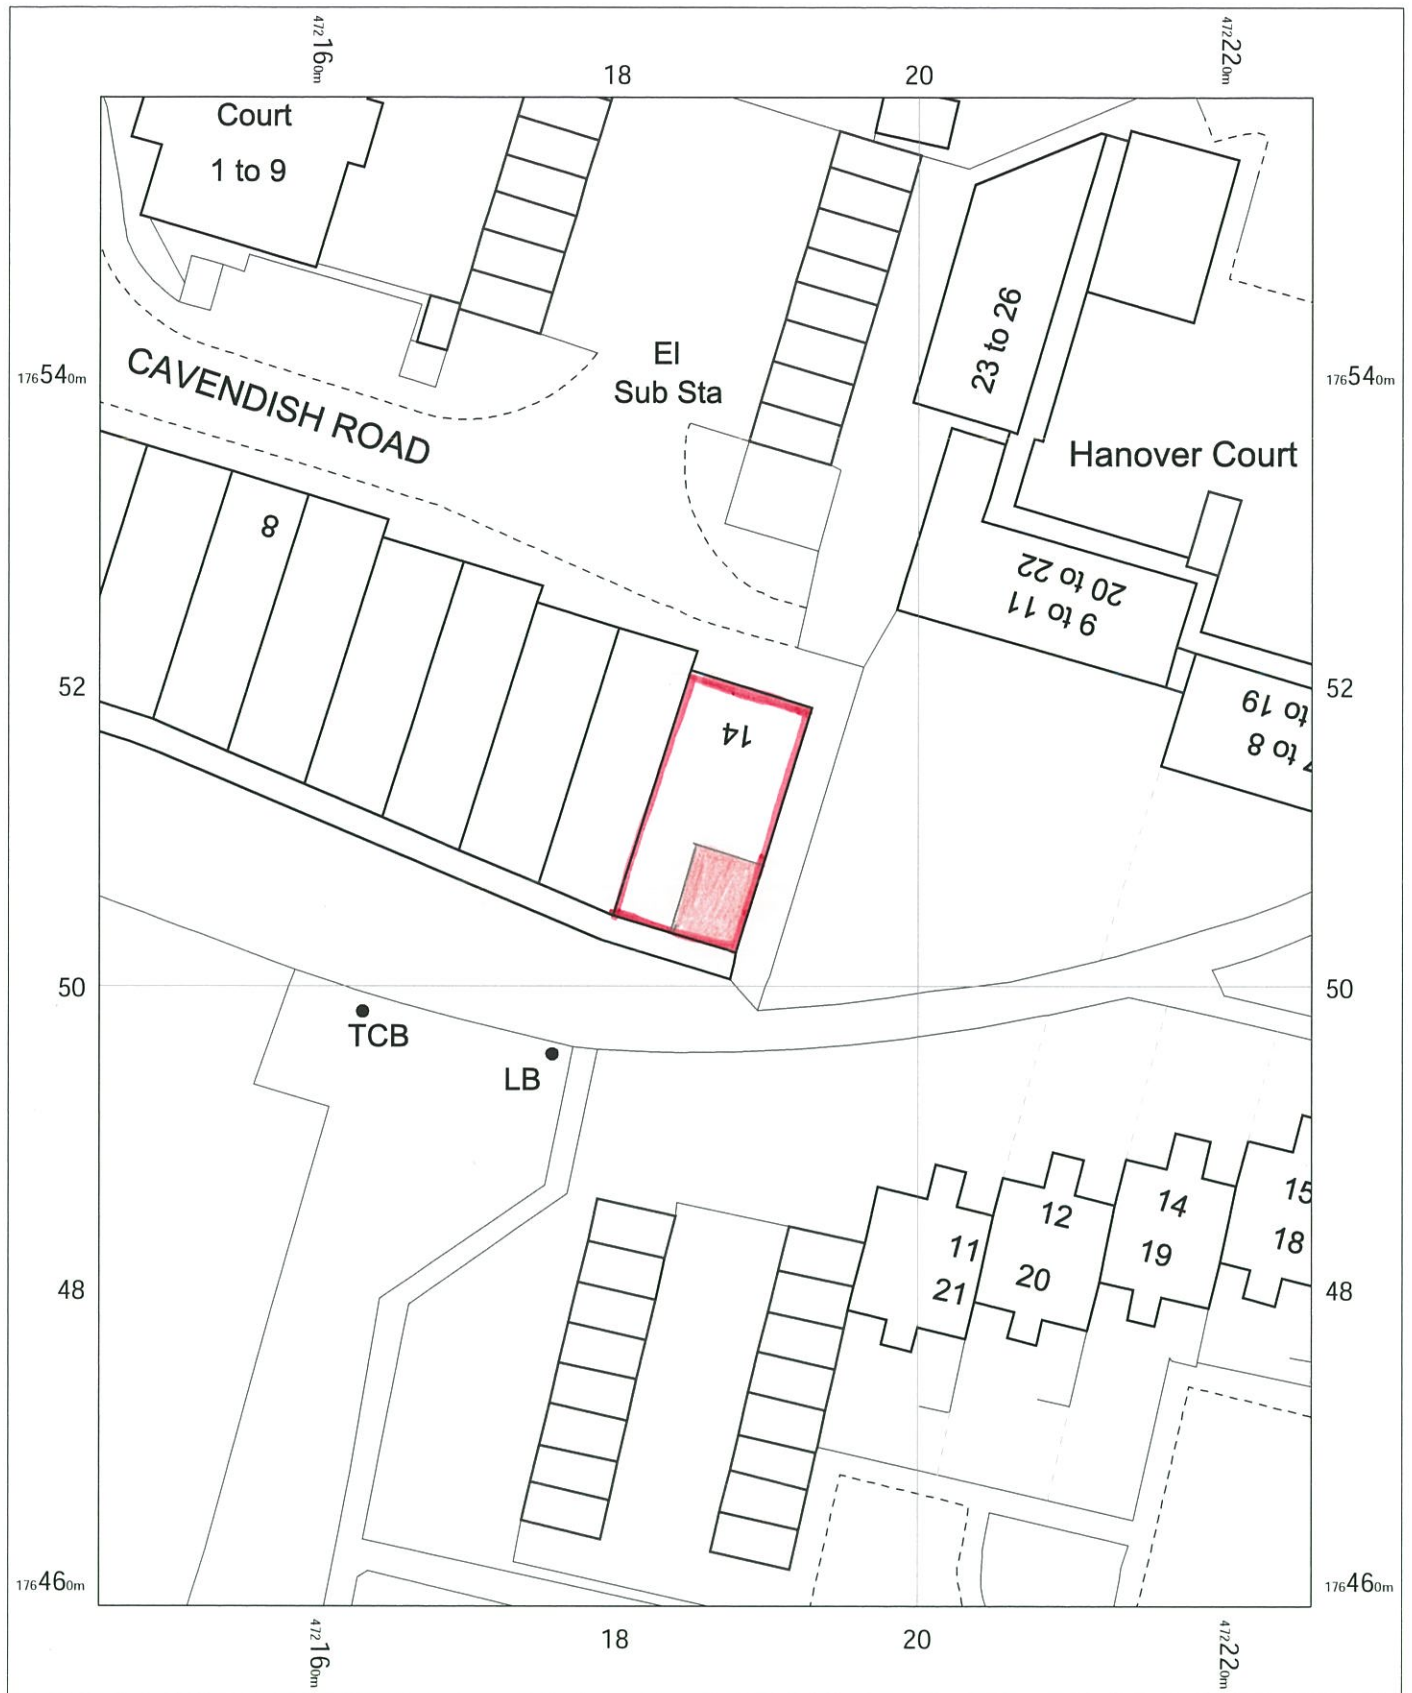


BLOCK PLAN
1:500

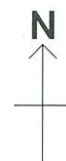

OS MasterMap 1250/2500/10000 scale
Thursday, June 4, 2020, ID: JEW-00879668
maps.johnnewright.com

1:500 scale print at A4, Centre: 472186 E, 176509 N

©Crown Copyright Ordnance Survey. Licence no. 100025568



johnnewright