




Smart Structural Calculations Ltd


108 Glencoe Road
Coventry, CV31GP

Existing floor plans


Customer: Mr Ubaid Rustam Khattak
Site address: 258 Kentwood Hill, Reading RG31 6DR
Drawing scale: 1/100
Page number: 1

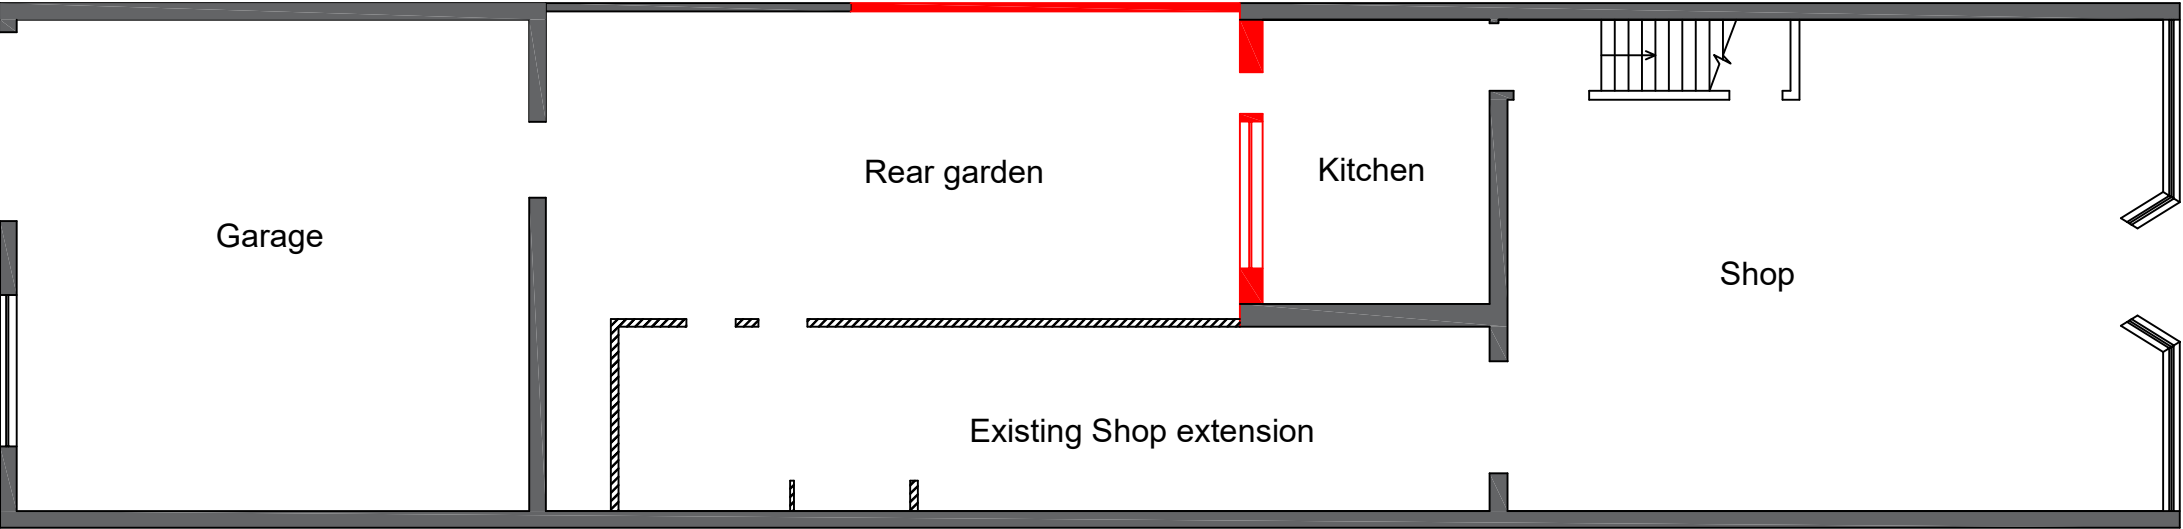

Existing ground floor plan

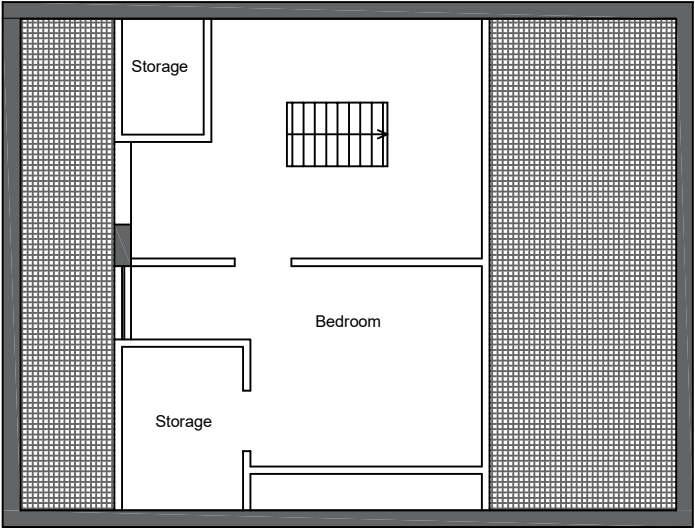

Existing first floor plan

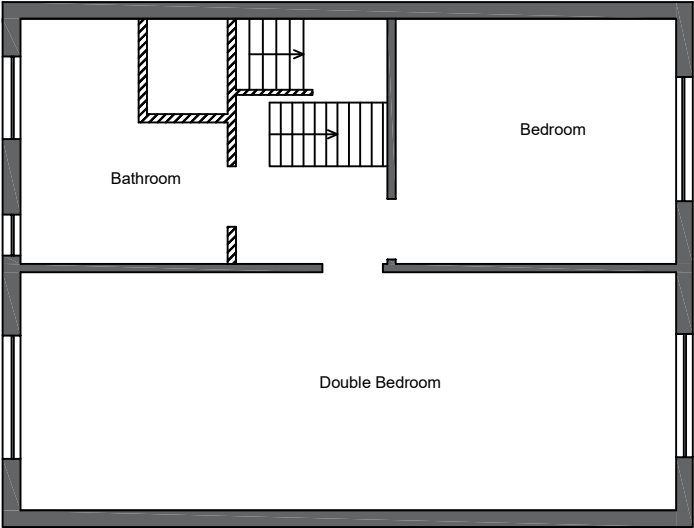

Existing loft plan