


NOTE
ALL MATERIALS INTENDED TO BE USED ON
NEW EXTENSION ARE TO MATCH EXISTING.
THIS DRAWING HAS BEEN PREPARED WITHOUT
THE BENEFIT OF AN ACCURATE SITE SURVEY
ALL BATHROOM AND KITCHEN FITTINGS
AND LAYOUTS ARE INDICATIVE ONLY

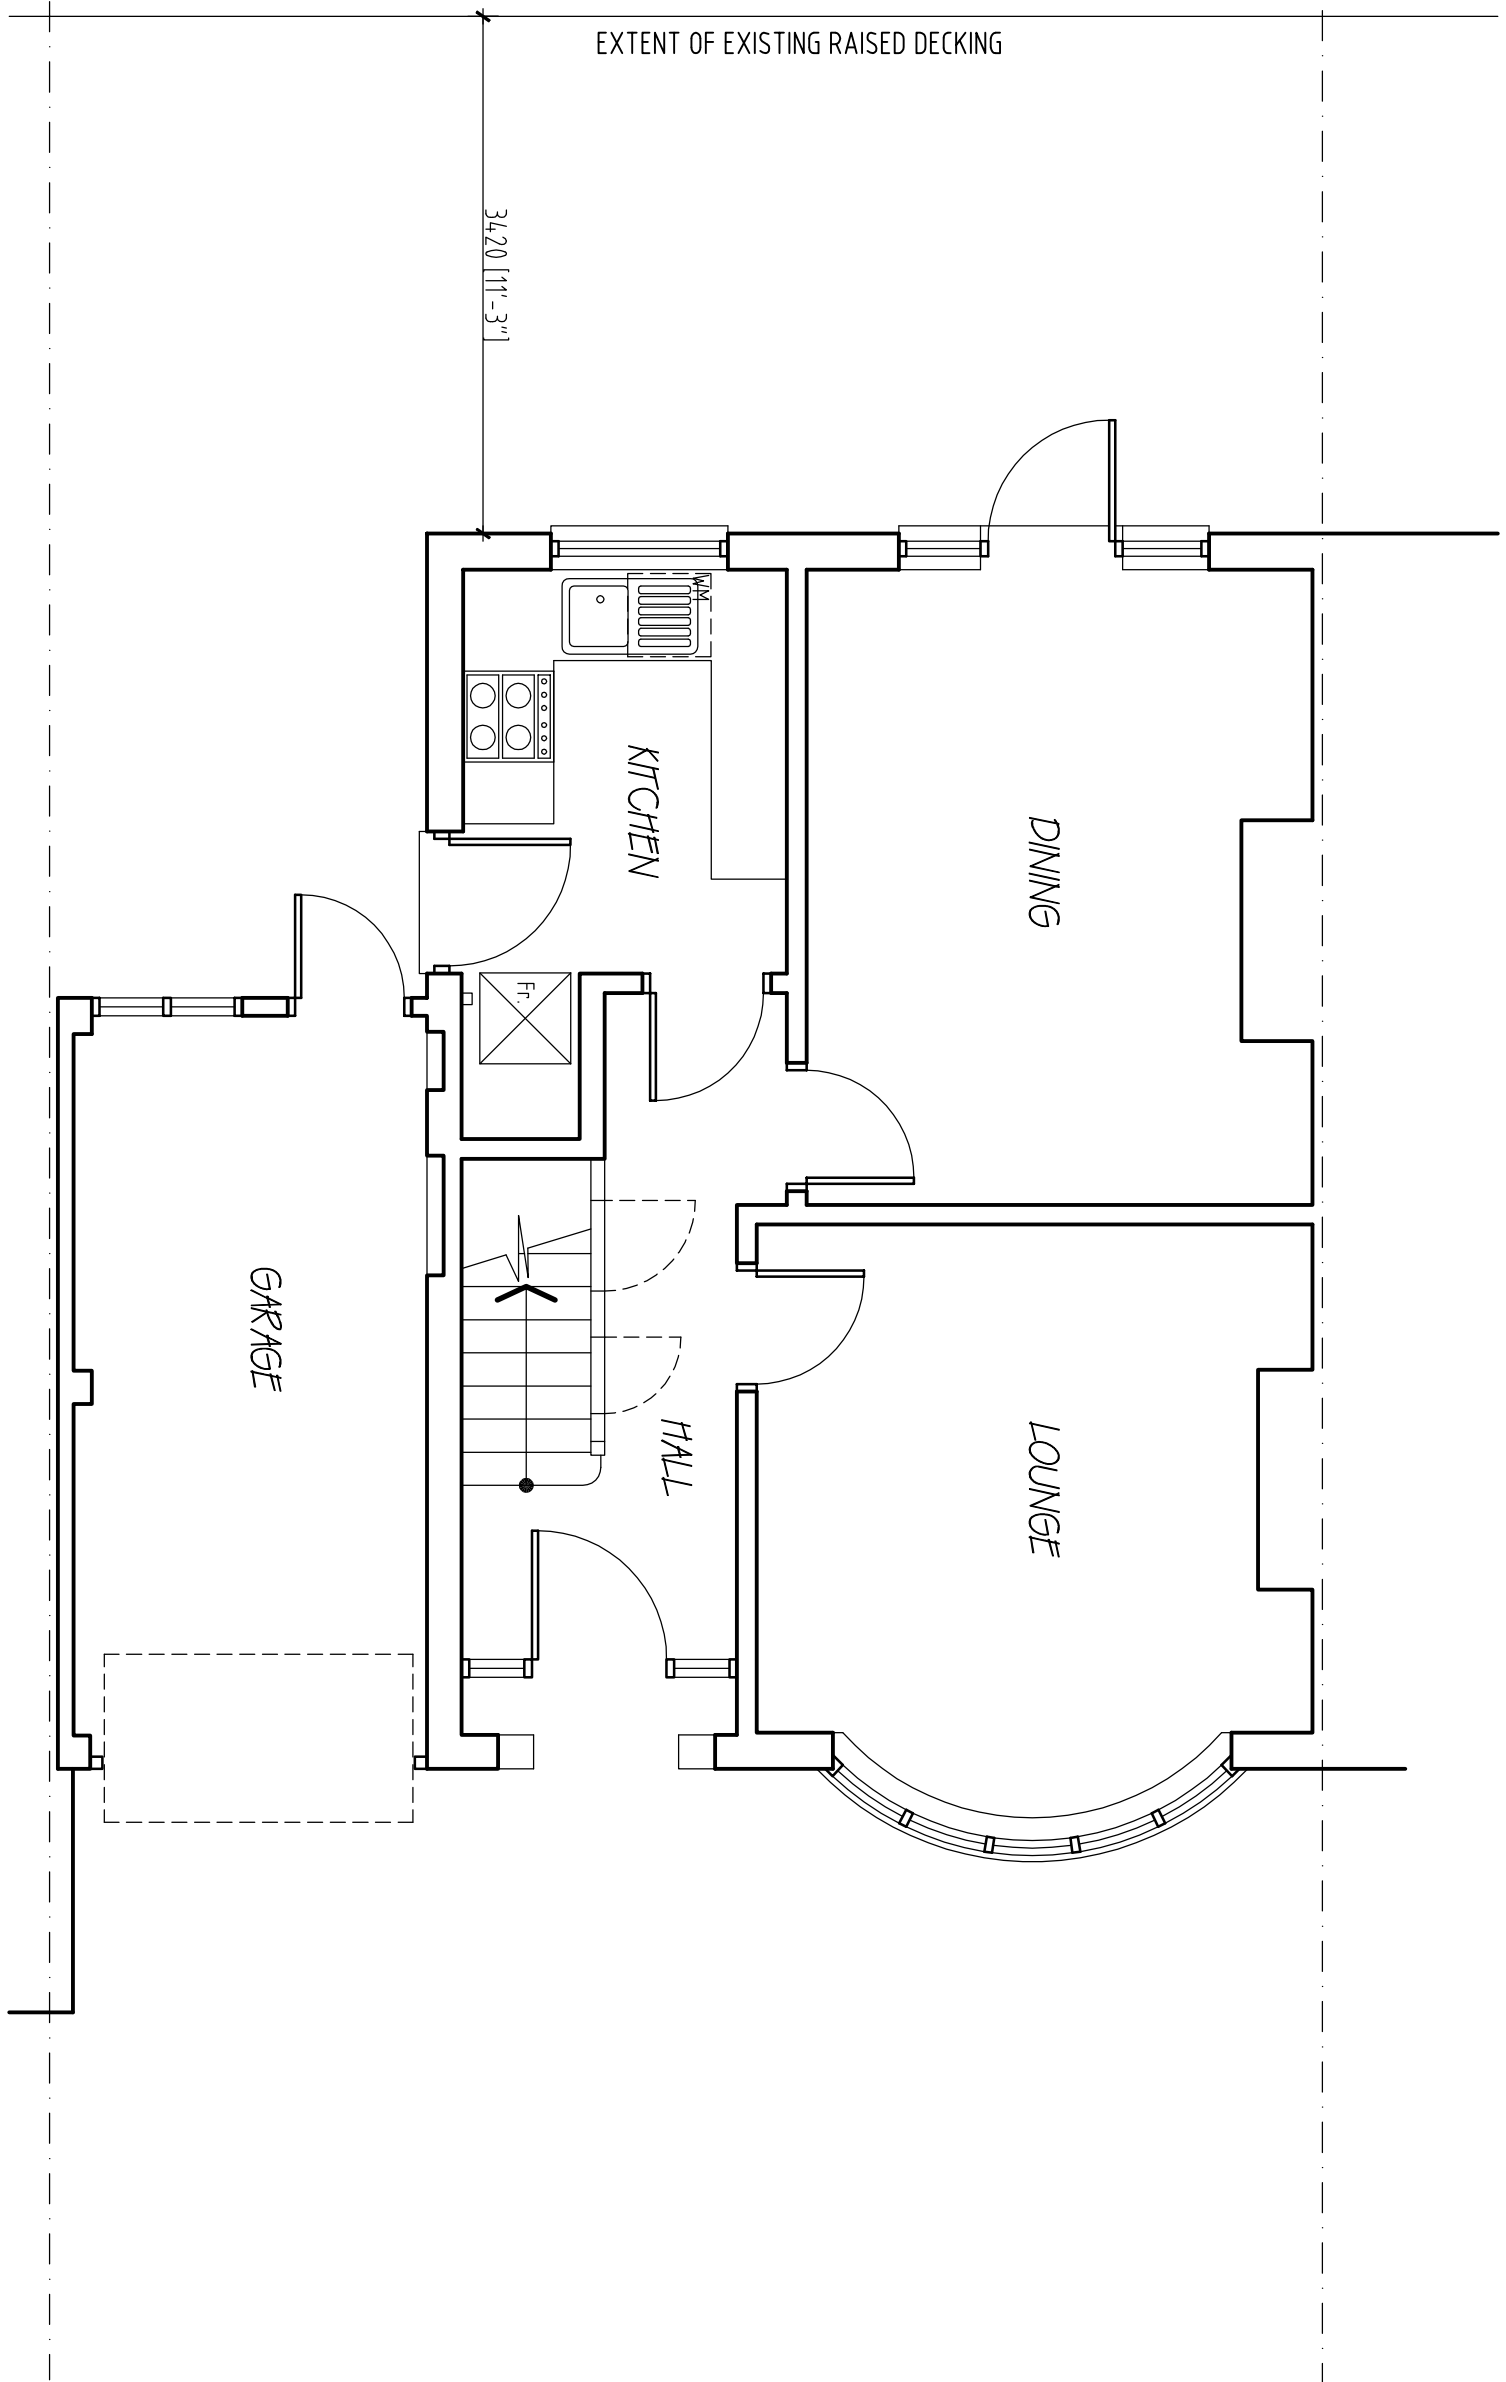

REFIDOL

RICHARD FENN DESIGNS LIMITED
11 HARRIER CLOSE, WOODLEY,
READING, BERKSHIRE. RG5 4PE.
Telephone READING (0118) 9691684
E-Mail : architect@ntworld.com

PROPOSED SINGLE STOREY SIDE/REAR EXTENSION
AND GARAGE CONVERSION AT 208 KENTWOOD HILL,
TILEHURST for MISS ELIZABETH HAWORTH

EXISTING GROUND FLOOR LAYOUT

DATE	SCALE	REVISION
AUGUST 27th 2021	1 : 50	
DRAWING No.		
EH11		