

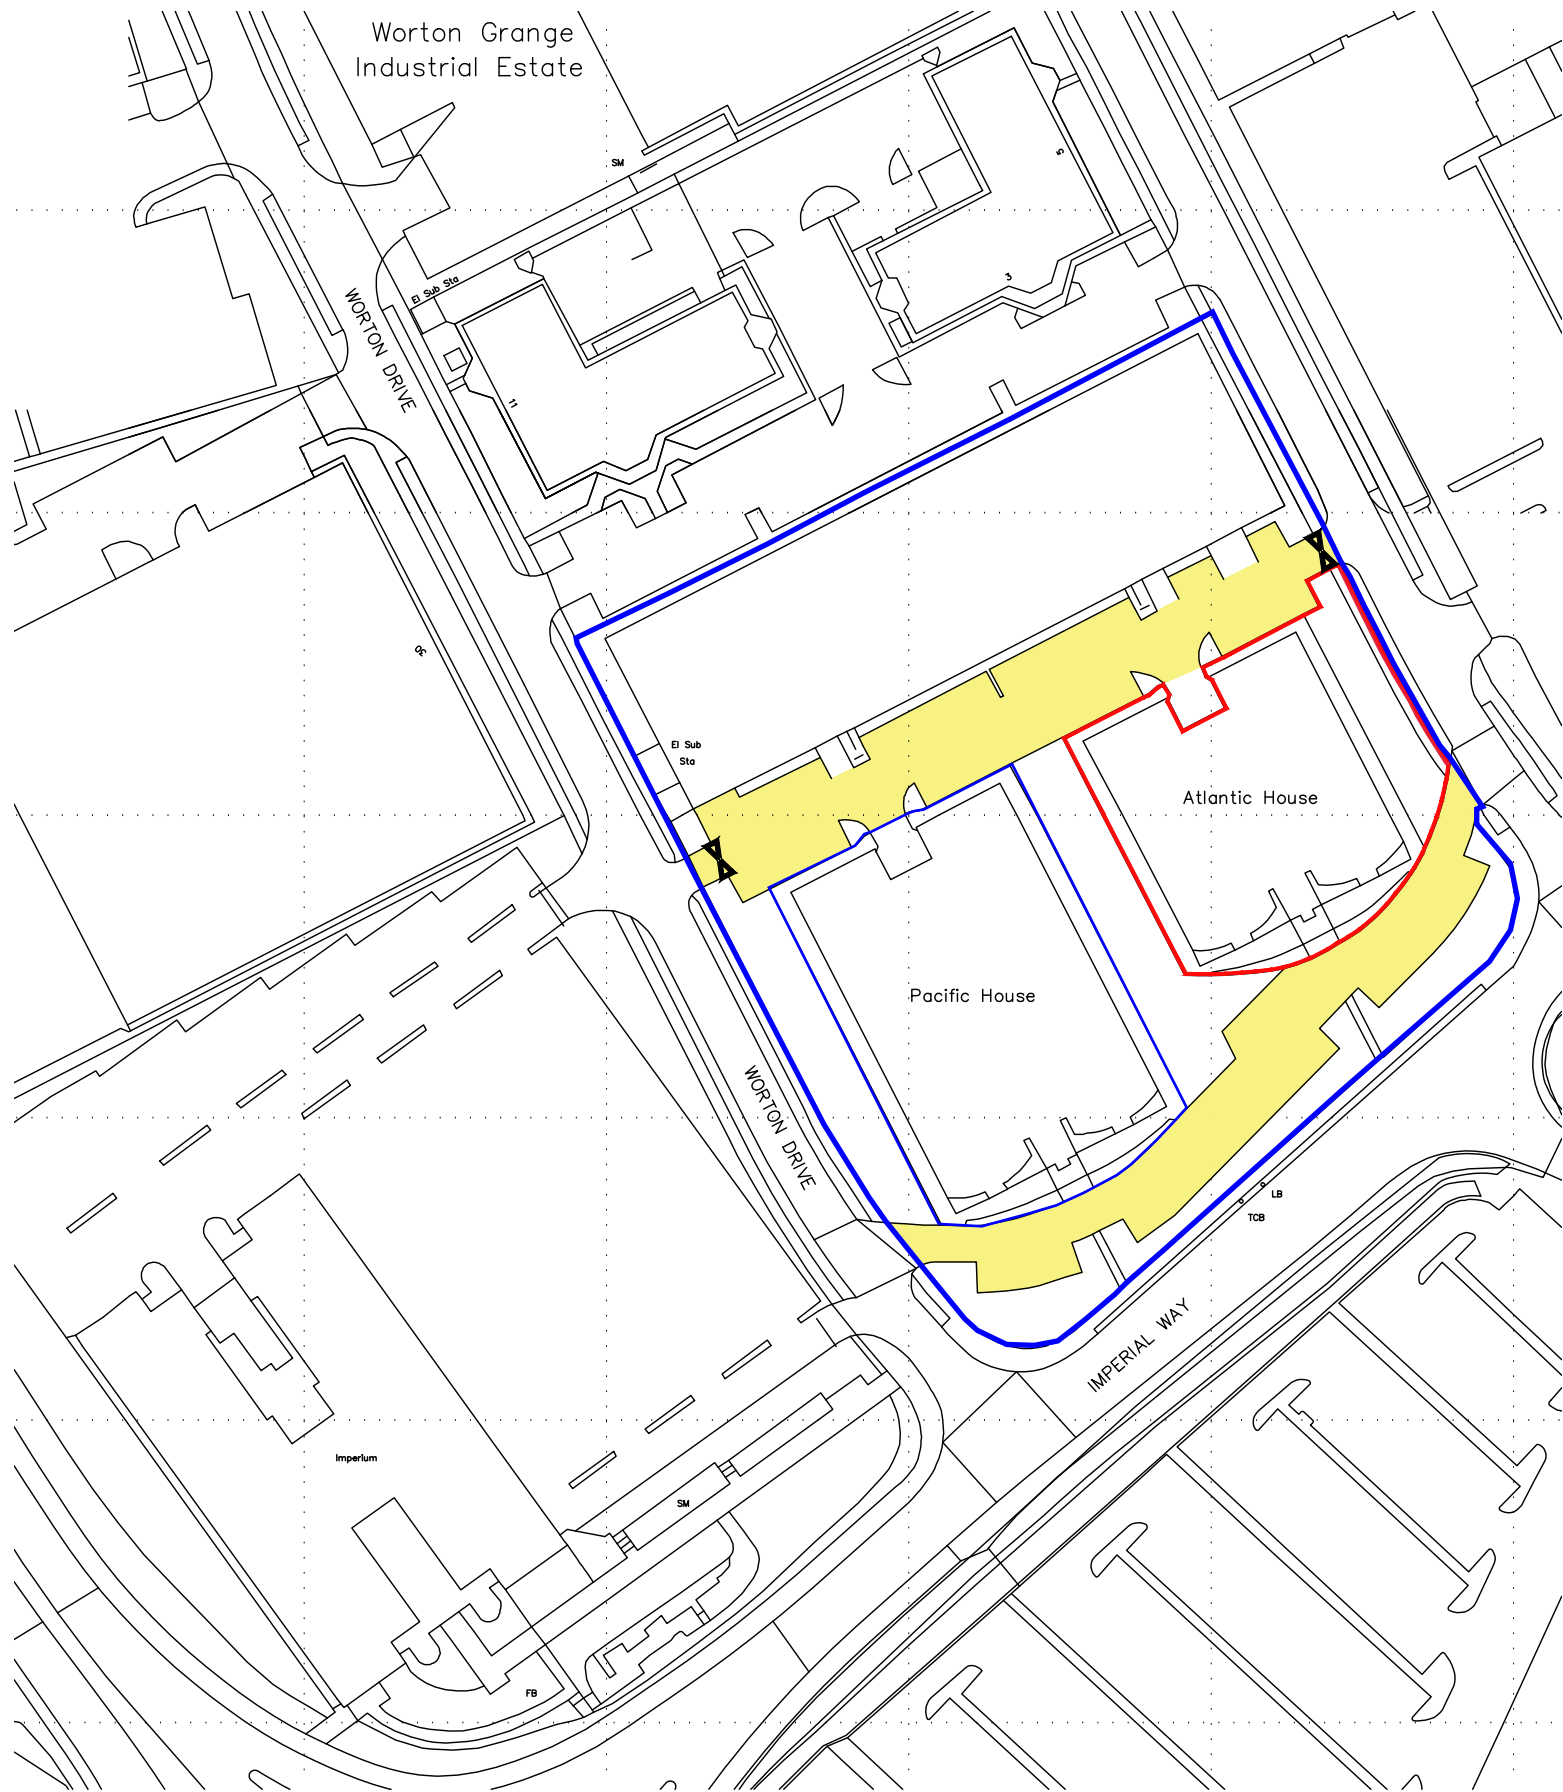


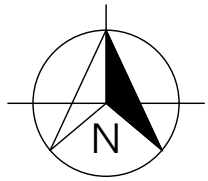

LOCATION PLAN
SCALE 1:1250

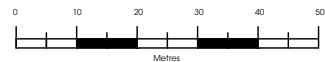

NOTES

- 1) ALL DIMENSIONS TO BE CHECKED ON SITE AND NOT SCALED FROM THIS DRAWING
- 2) MALCOLM HOLLS SHALL BE INFORMED IN WRITING OF ANY DISCREPANCIES
- 3) ALL DIMENSIONS ARE IN METRES ONLY
- 4) THE ORIGIN AND ORIENTATION OF THE SURVEY GRID RELATE TO A GPS TIE TO ORDNANCE SURVEY GRID
- 5) ALL LEVELS ARE BASED ON A GPS TIE TO OS LEVEL DATUM

KEY

- APPLICATION SITE
- REMAINDER OF SITE
- EXISTING BARRIERS
- ESTATE RIGHTS OF WAY

REVISIONS

REV.	DATE	AMENDMENTS	INITIAL

THIS DRAWING IS FOR THE FOLLOWING PURPOSE ONLY:
PRELIMINARY ☐ TENDER ☐ CONSTRUCTION ☐
SKETCH ☐ MEASURED SURVEY ☒ CONTRACT ☐

TITLE
LOCATION PLAN

CLIENT
CLEARBELL CAPITAL LLP
2 HAREWOOD PLACE
LONDON
W1S 1BX

PROJECT NAME
ATLANTIC HOUSE
IMPERIAL WAY
READING
RG2 0TD

malcolm holls
40 Queens Square
Bristol
BS1 4QP
T 0117 927 5840
F 0117 927 5841
W malcolmholls.com

DATE	25.04.2019	DRAWN BY	NH
SCALE	1:1250 @A3	CHECKED	PV
PROJECT	78627	ORIGINATOR	MHL
		VOLUME / ZONE / BIDS	00
		LEVEL	20
		FILE TYPE	M2
DISCIPLINE / CODE	G	NUMBER	10103
		STATUS	A7
		REVISION	---