

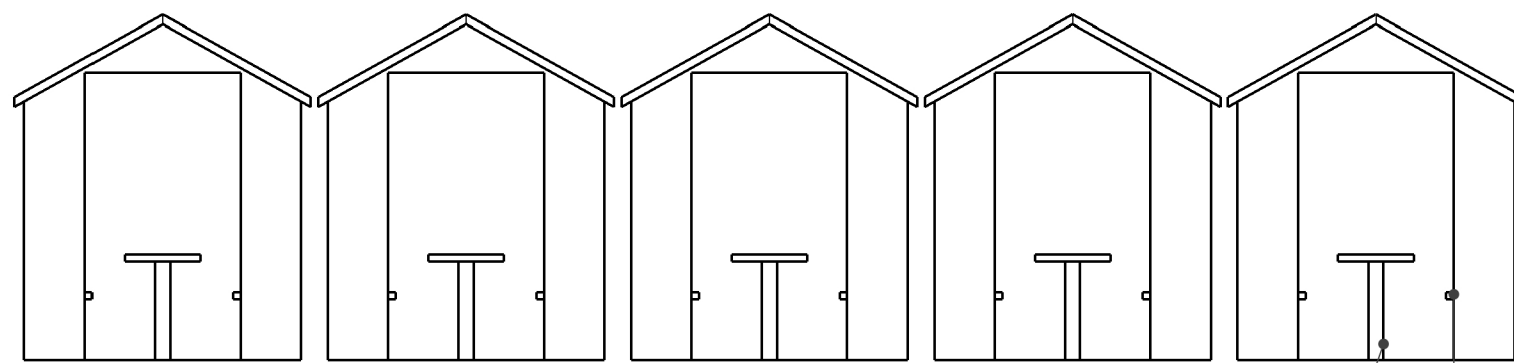
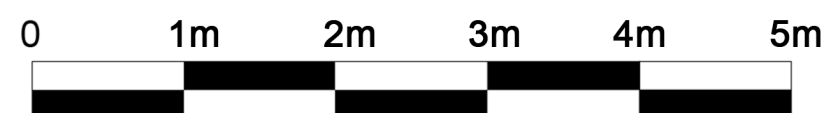


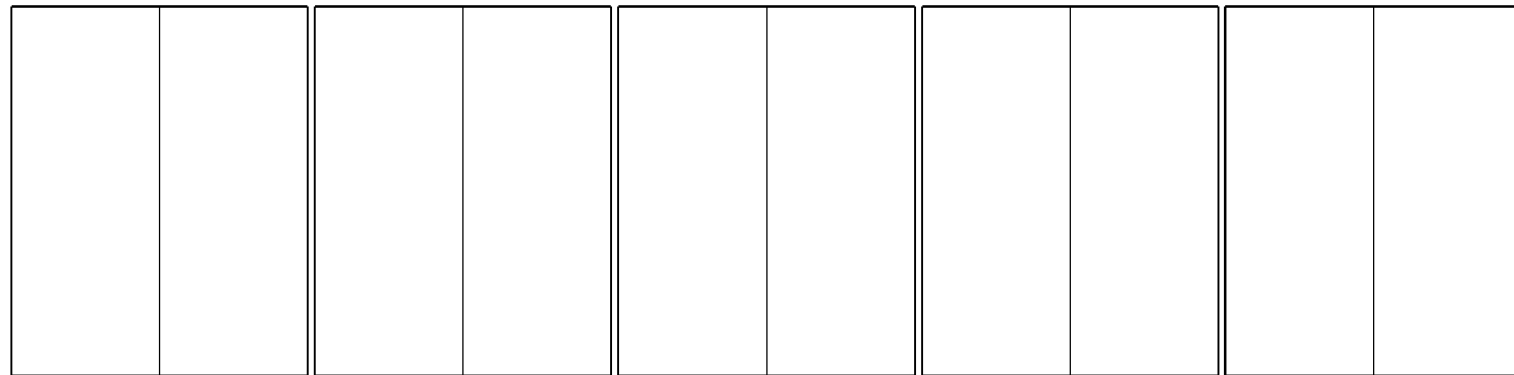

FIXED TABLE

FIXED SEATING ON BOTH SIDE

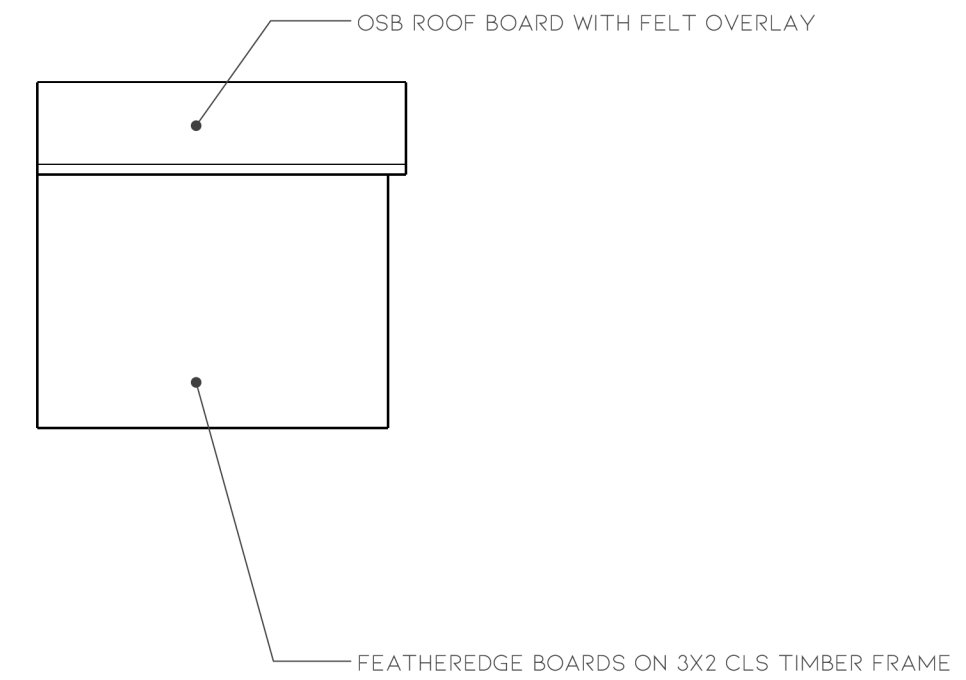

CLIENT: BLUE COLLAR
CREATED: KITSCH & SINK FOR STUDIO BARKER
DRAWN BY: DAVID GARDINER
PROJECT: CONTAINER VILLAGE
SITE: READING MARKET QUARTER

TITLE: PLAN AND ELEVATION OF "BEACH HUTS"
SCALE: 1 : 50 @ A2
DATE: 10.05.2021
VERSION: VERS 3 OF 3