

NOTES

1 DIMENSIONS AND LEVELS

FIGURED DIMENSIONS AND LEVELS SHOULD BE REFERRED BY THE CONTRACTOR ON SITE BEFORE COMMENCING WORK. DIMENSIONS SHOULD BE CHECKED AGAINST THE CONTRACT ADMINISTRATION. DIMENSIONS SHOULD NOT BE SCALED. PLAN DIMENSIONS OR COPIES OF 0.5, MAY'S DRYLINE PRINTS ETC MAY CONTAIN INACCURACIES IN DIMENSIONS IN LEVELS


COPYRIGHT FOR ALL DESIGN AND DRAWINGS IN WHOLE OR PART SHALL REMAIN WITH THE DESIGNER

Rev A	Project title amended Removal of metal rear windows on upper floors omitted New opening for smoke vent in pitch roof omitted	22/02/21
-------	--	----------

KEY:-	
ITEMS TO BE REMOVED OR	
DEMOLISHED	-----

0 2M 4M 6M 8M 10M

Scale 1:50 @ A1

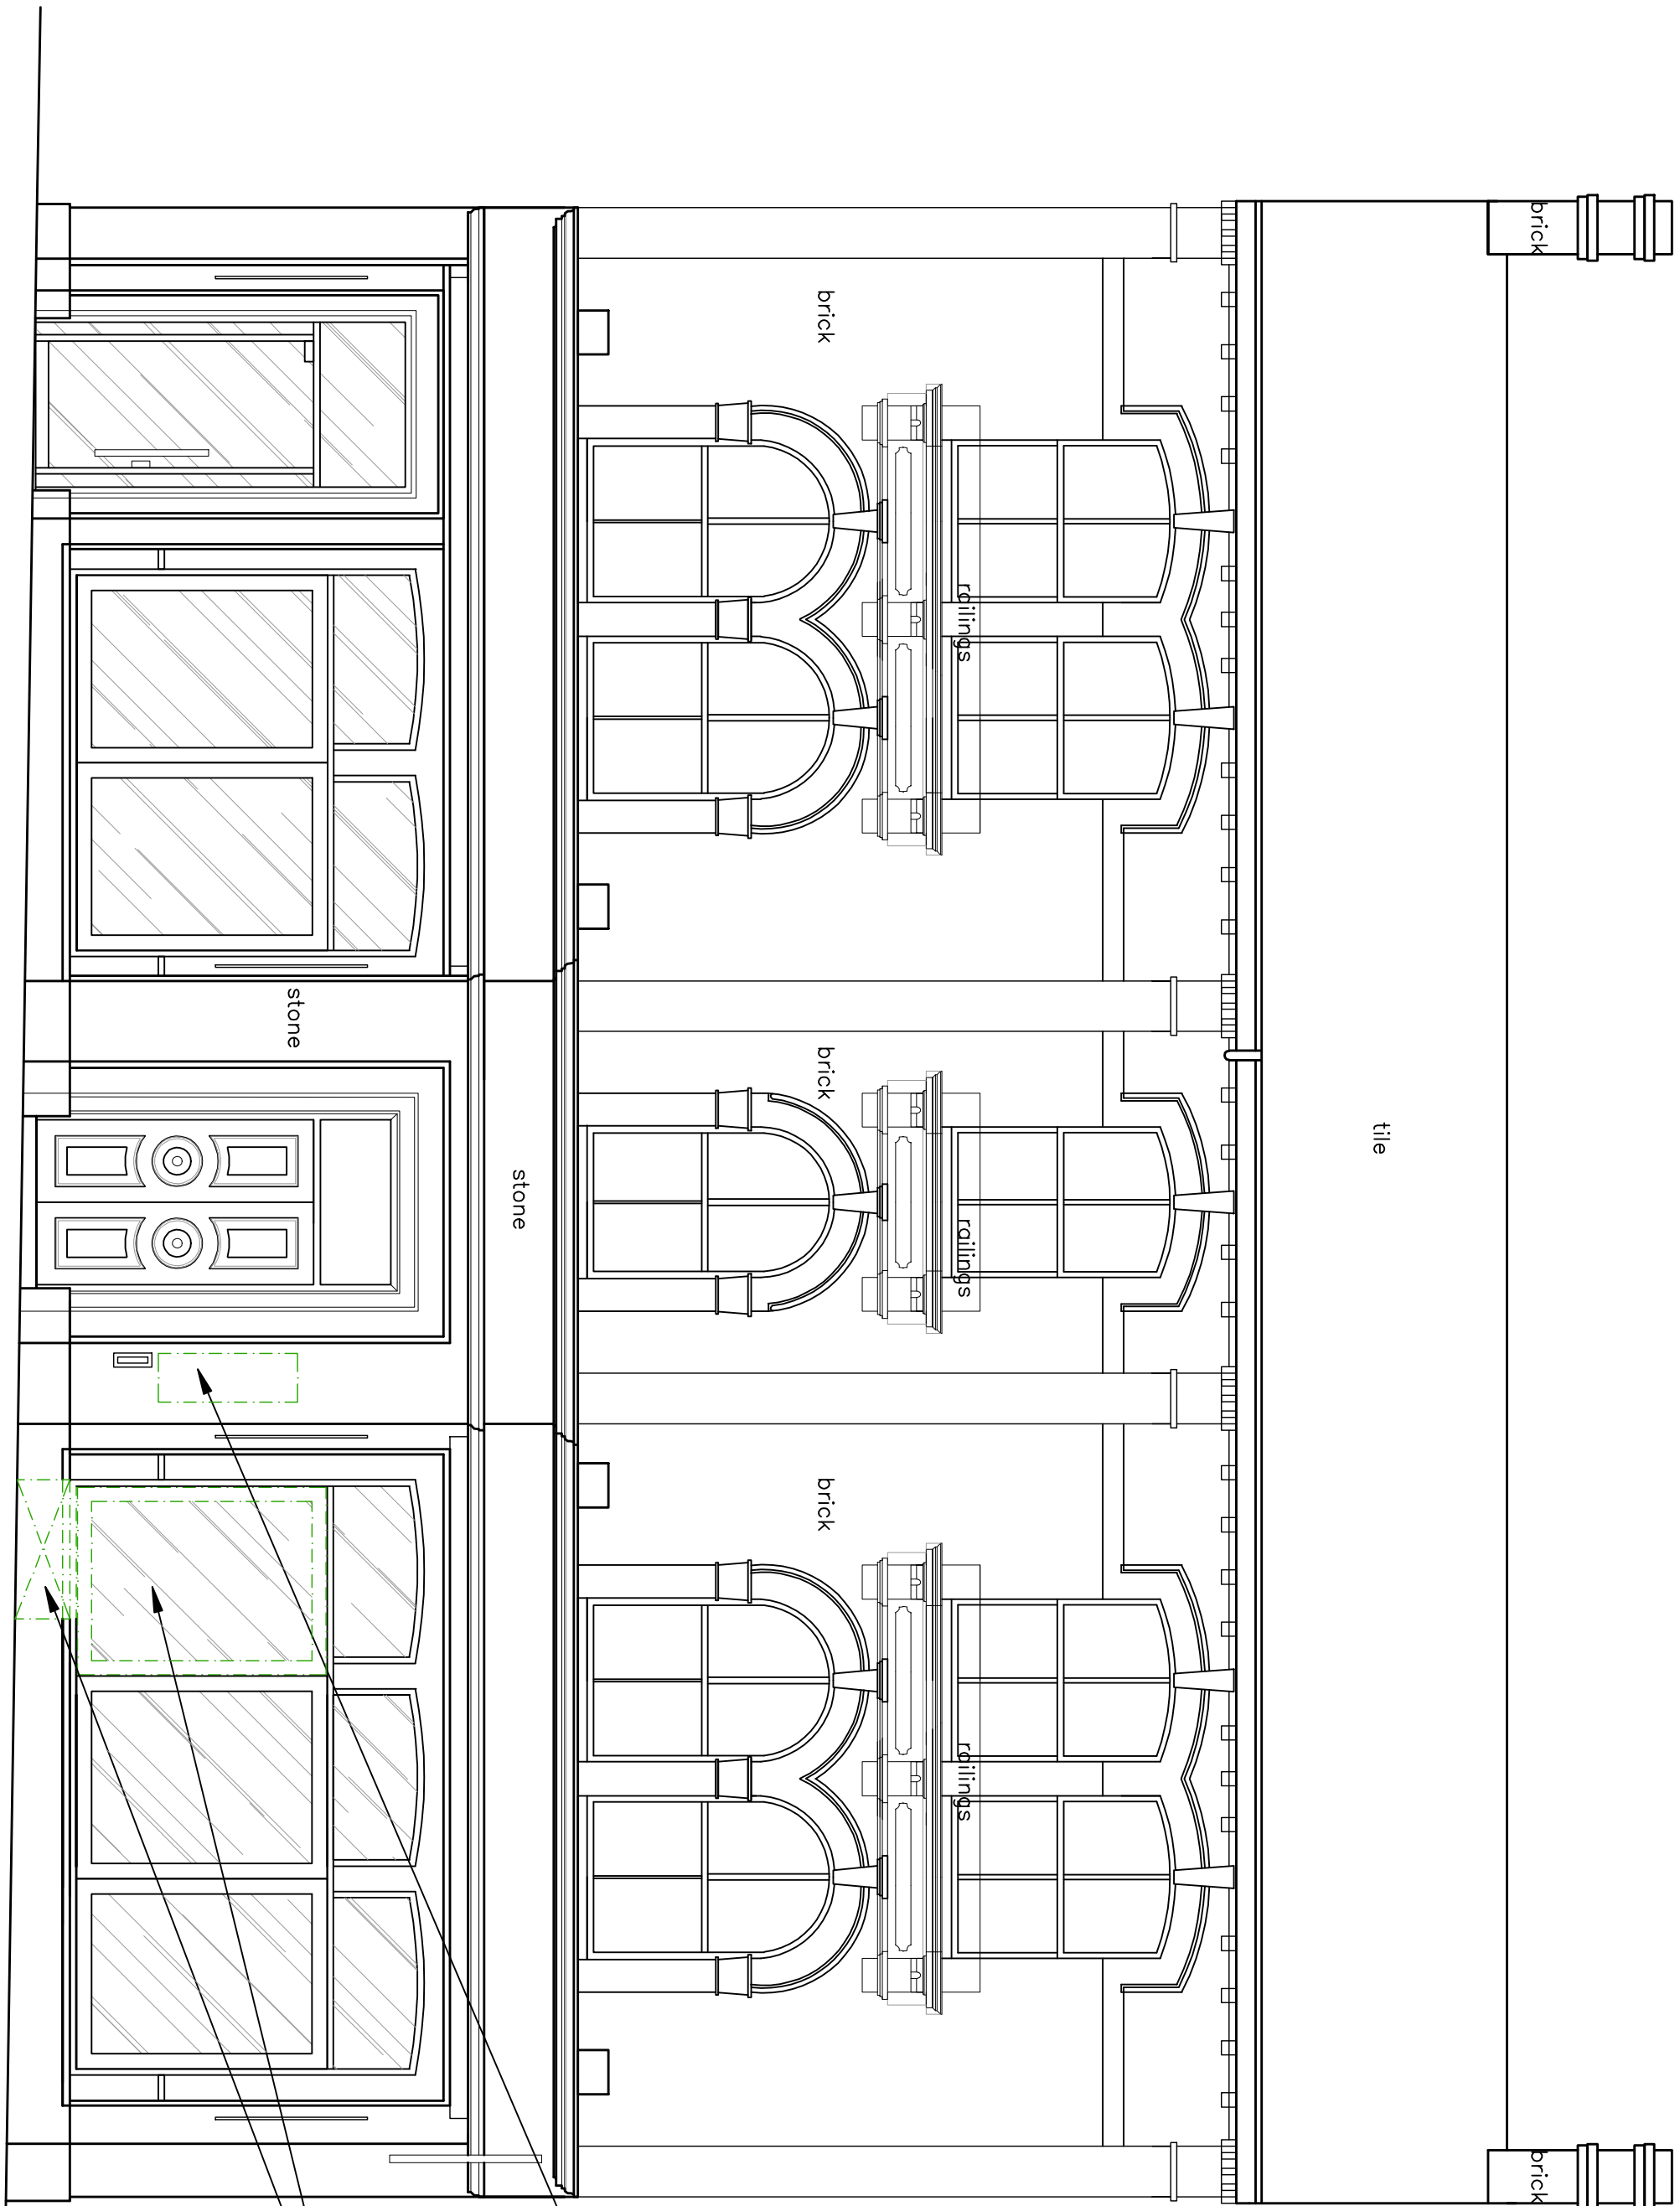

Allow for removing the existing menu box indicated

Allow for removing 1No. existing sliding window and for removing a section of the stall riser below to form a new door opening in the location shown.

DEMOLITION WEST (FRONT) ELEVATION



DEMOLITION EAST (REAR) ELEVATION

DRAWING STATUS	
PLANNING	✓
INFORMATION	
APPROVALS	
TENDER	
CONSTRUCTION	
LICENSING	
AS BUILT	

No	REVISION	DATE
----	----------	------

CLIENT
WARRANT INVESTMENTS PLC

PROJECT
SUBDIVISION OF THE GROUND FLOOR TO PROVIDE 2NO. SUITE GENERIS (TAKEAWAY) UNITS AND ALTERATIONS TO SHOP FRONT

CARRINGTON
DESIGN CONSULTANTS
STEVENS

ONE WELSTONES, WATFORD, HERTFORDSHIRE, WD17 2AE
TELEPHONE: 01923 227707 FAX: 01923 230415

LOCATION
64-65 ST. MARY'S BUTTS
READING, BERKSHIRE RG1 2LG

DRAWING TITLE

DEMOLITION ELEVATIONS

SCALE	PROJECT No	DRAWING No	REVISION	DRAWN BY
1:50 @ A1	22/02/21	20920-07PL	A	NJ
1:100 @ A3				

THE CONTENTS OF THIS DRAWING ARE THE COPYRIGHT OF WARRANT PROPERTIES LIMITED