
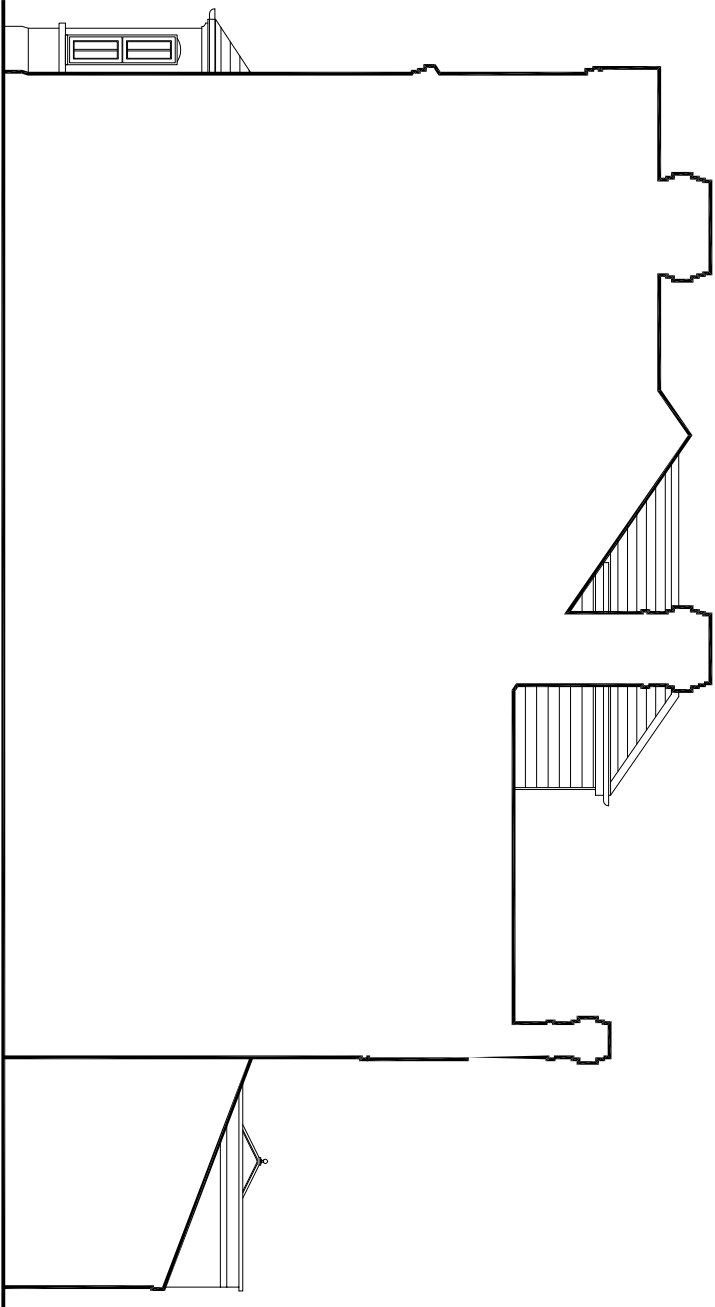
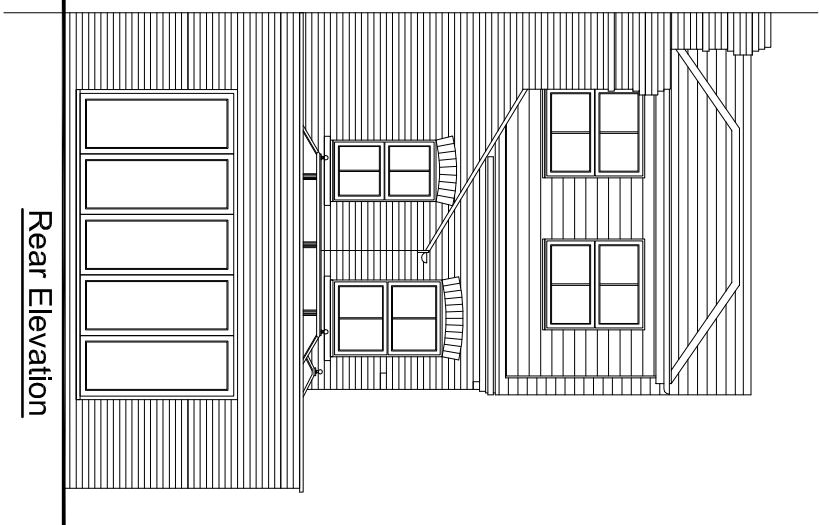
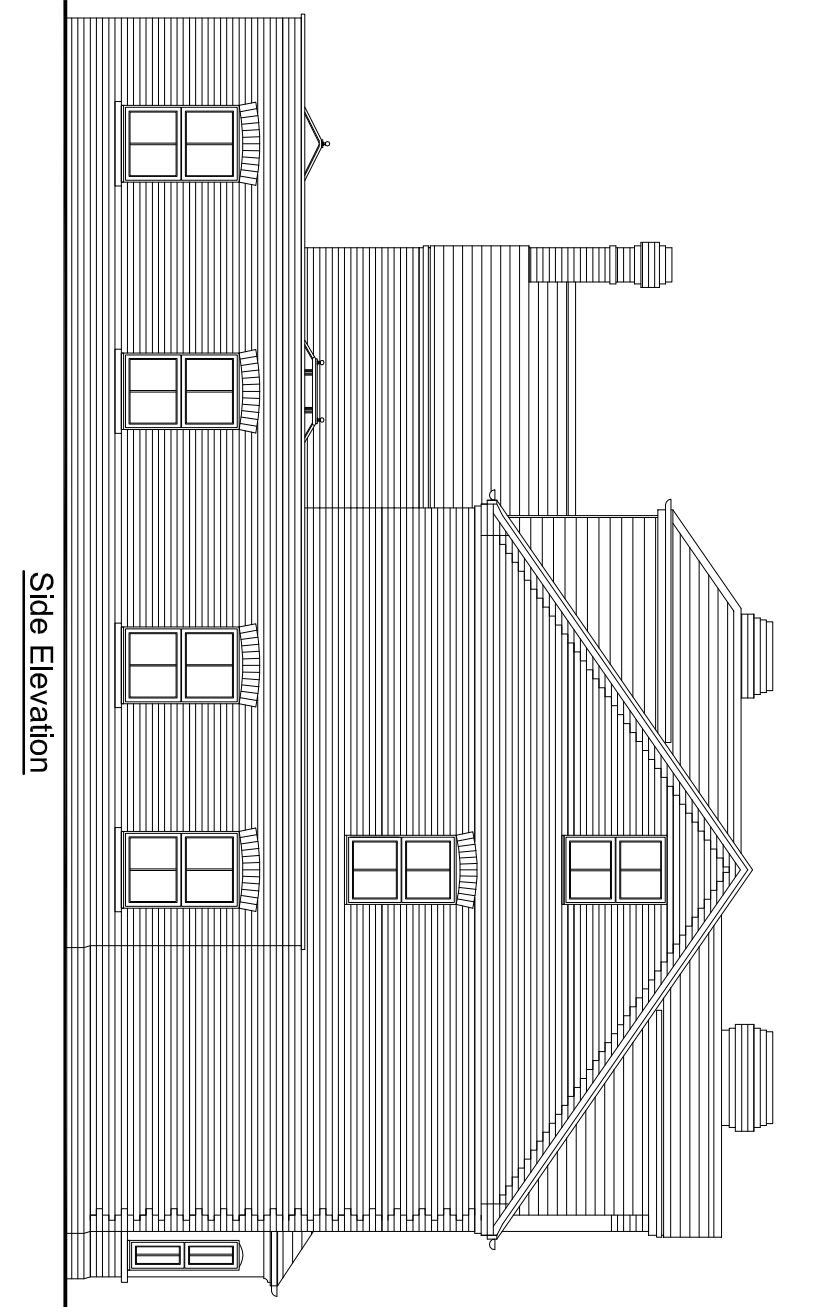


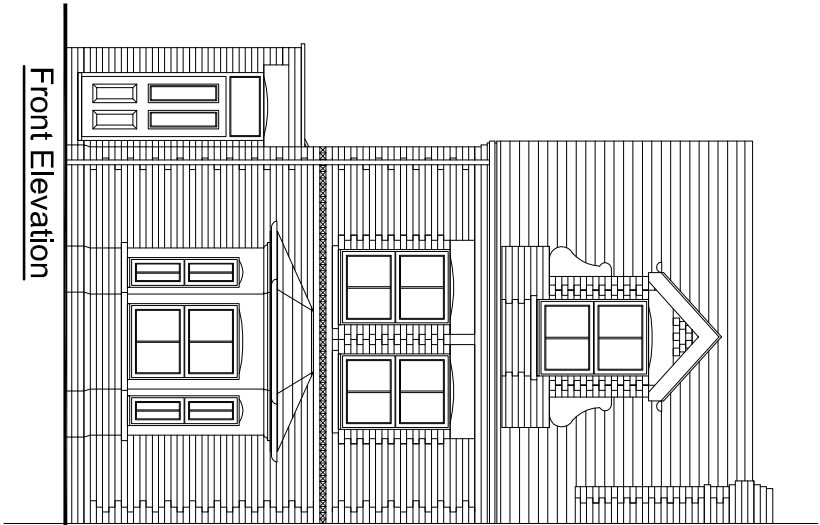

85 South View Avenue
Caversham
Reading RG4 5AJ
Project :

Proposed Elevations
Title :

Mr & Mrs King
Client :

Lee Norton Design		ref : LN
27 Eden Way, Winkfield Wokingham, Berkshire RG41 5PD Tel: 01189 787226 Mob: 07795 068193 E-mail: lee@leemortdesign.co.uk Web: www.leemortdesign.co.uk		date : Oct'18
Planning and building regulations drawings for residential extensions, new build refurbishments and conversion projects		scale : 1:100@A3
		project : 18-300
		dwg no / rev 004

