




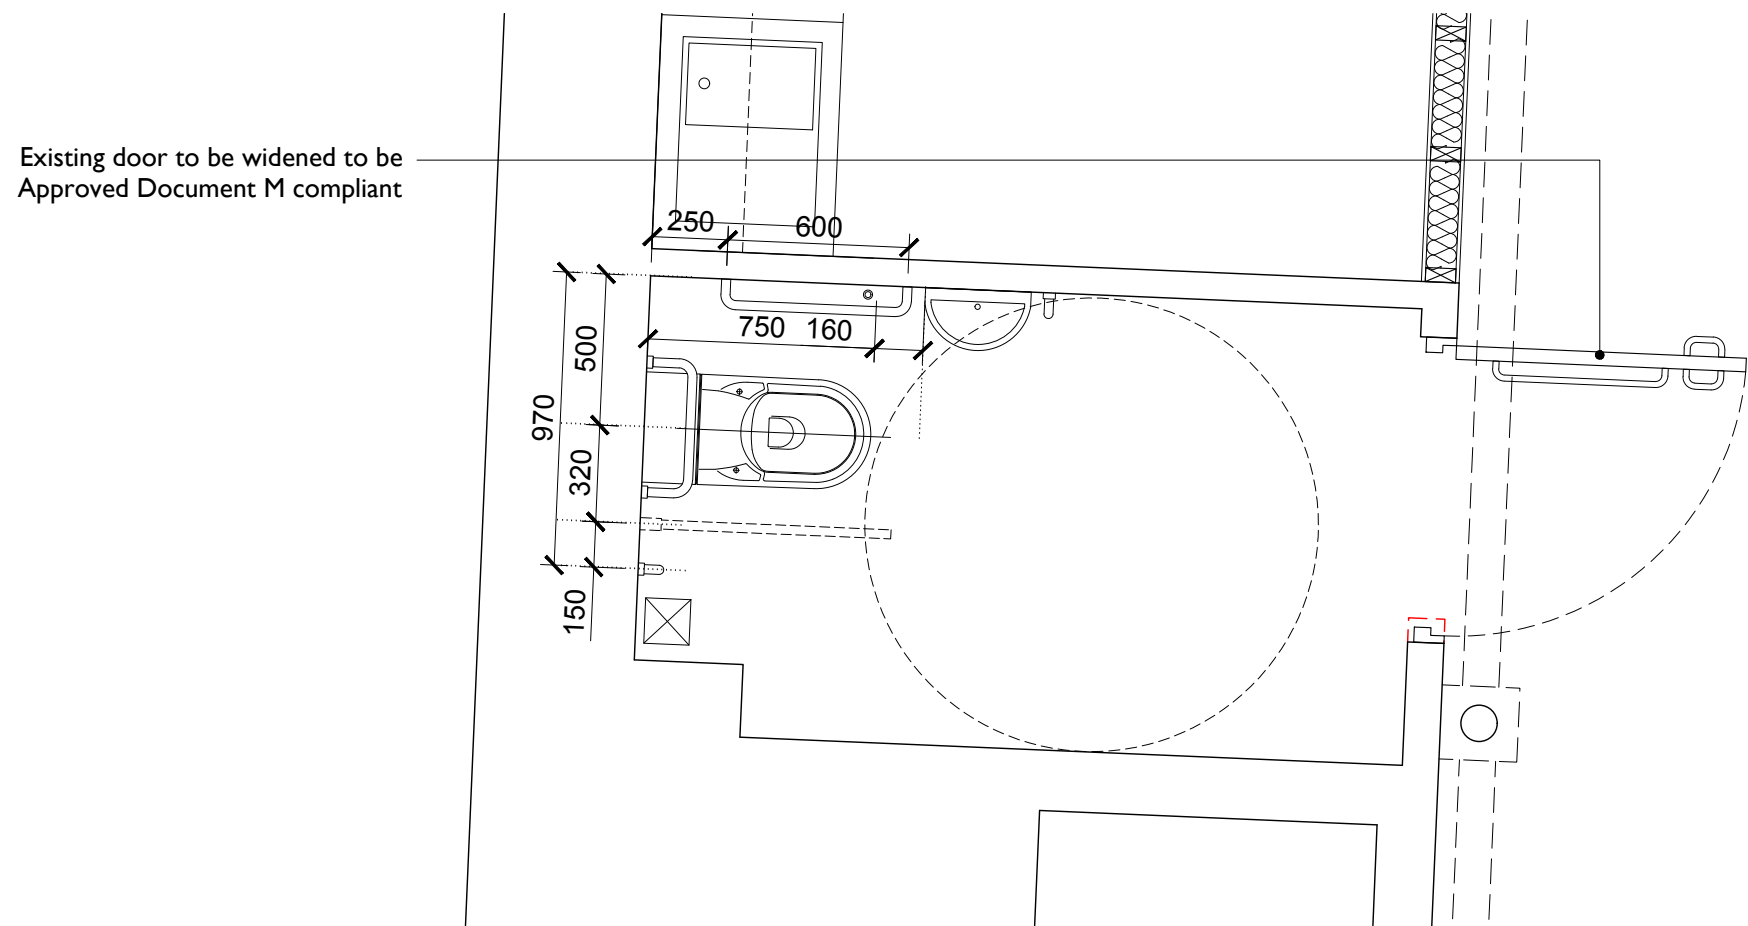


01 Accessible toilet plan extract

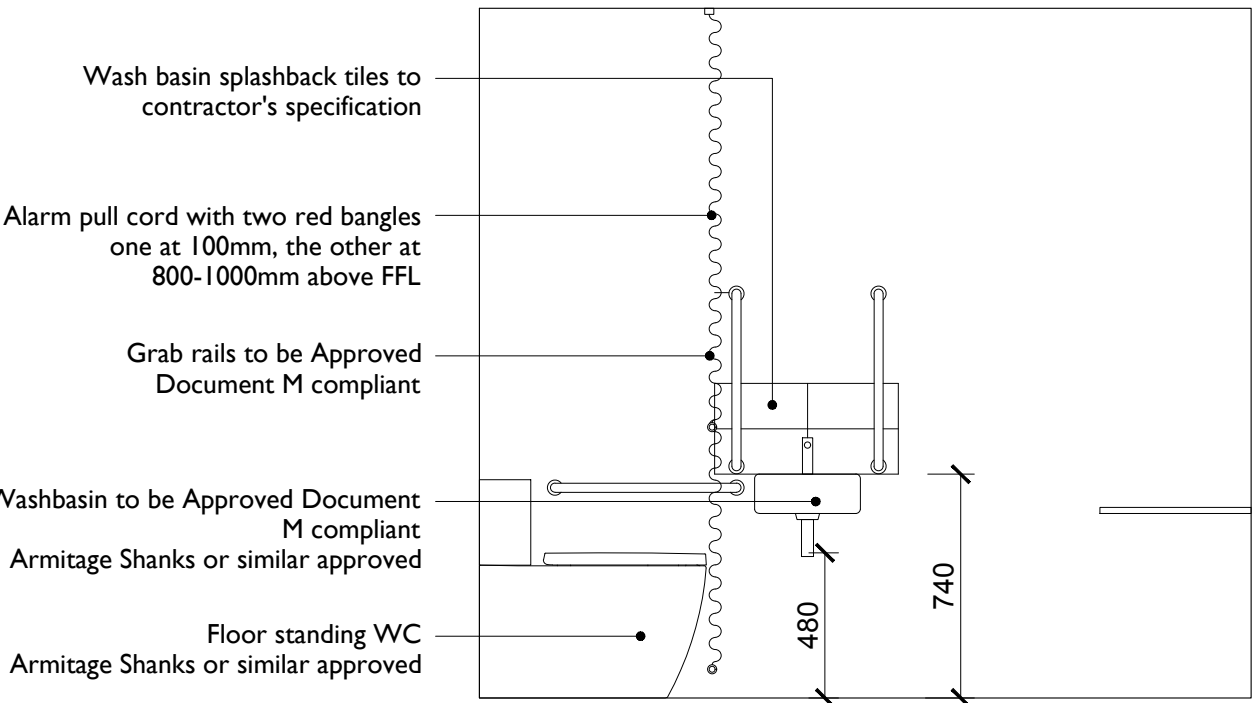


02 Elevation 01

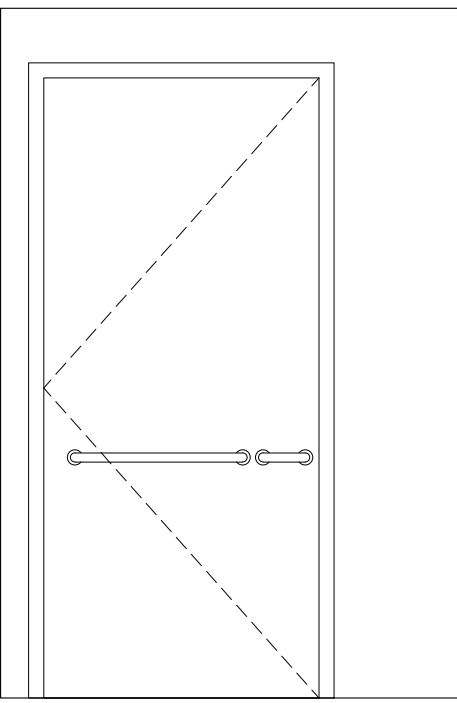

03 Elevation 02

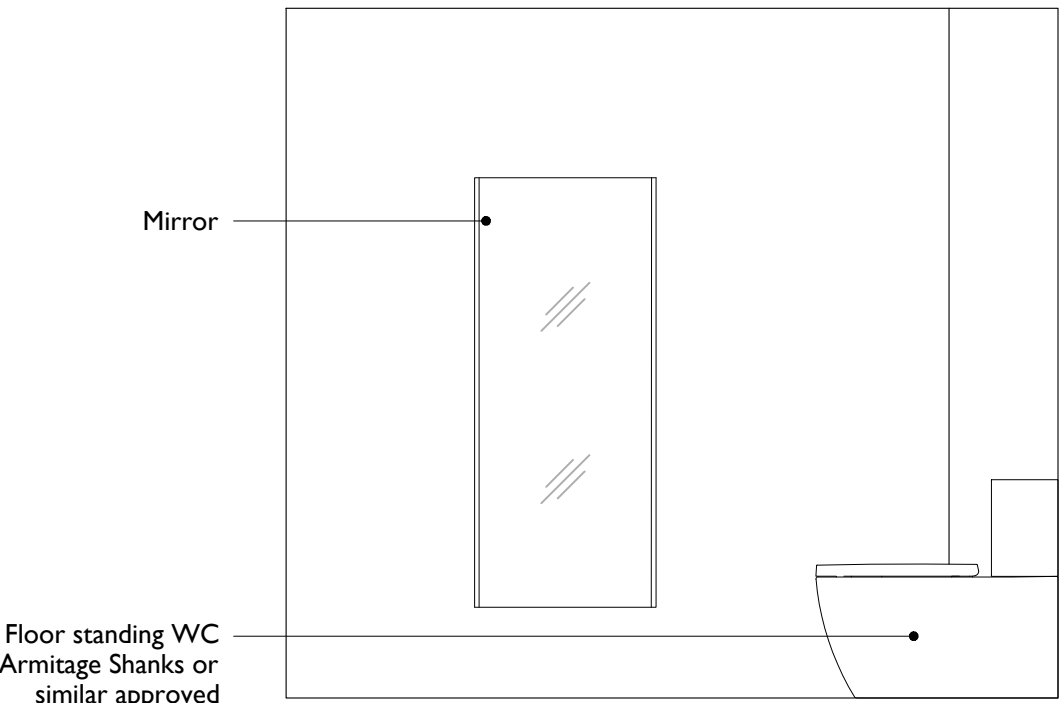

04 Elevation 03

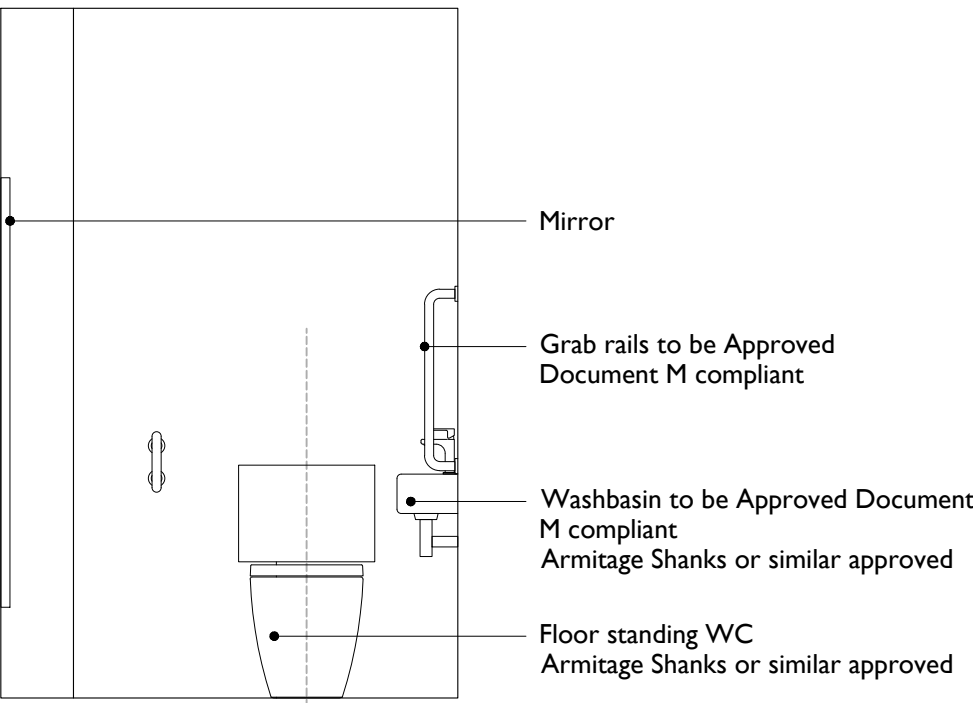

05 Elevation 04

DRAWN BY  
**JG**

CHECKED  
**AM**

JOB NO  
**265**

DRWG NO  
**W-60**

THIS DRAWING CAN BE SCALED FOR PLANNING PURPOSES ONLY AND ALL DIMENSIONS ARE TO BE CHECKED ON SITE BEFORE WORK IS COMMENCED. THE DESIGN AND DRAWING ARE THE COPYRIGHT OF THE CONSULTANTS AND MUST NOT BE USED OR REPRODUCED WITHOUT THEIR PERMISSION. ANY DISCREPANCIES ARE TO BE REPORTED IMMEDIATELY TO THE CONSULTANTS. ALL INFORMATION SHOWN ON THE DRAWING IS SUBJECT TO OBTAINING THE NECESSARY STATUTORY CONSENTS.

STATUS:

**TENDER**

NOTES:

All sanitaryware, finishes and fittings to contractor's design and specifications.

Contractor to provide Part M compliant fixtures for accessible toilet.

Sanitaryware schedule

| Element             | No. |
|---------------------|-----|
| WC                  | 01  |
| Wash basin          | 01  |
| Mirror - fullheight | 01  |

T1

28.2.2020

Amended to be in acc with floor layout changes

REVISIONS

ob  
architecture.

The Dispensary  
5-6 The Square  
Winchester SO23 9ES  
01962 865344  
info@obarchitecture.co.uk  
www.obarchitecture.co.uk

JOB TITLE

**The Maltings**

**The Maltings, Bear Wharf  
Reading, RG1 6BT**

DRG. TITLE

**Sanitaryware schedule  
GF accessible toilet**

| SCALE            | JOB NO. | DRG. NO | REV. |
|------------------|---------|---------|------|
| 1:25@A1          | 265     | W-60    | T1   |
| DATE<br>Sep 2019 |         |         |      |

N:\mesher\ar\ARCHITECTURE\PROJECTS\265 The Maltings\Gfa\_Default\CAD\Sheet files\4 Construction\265-W-60.dwg