



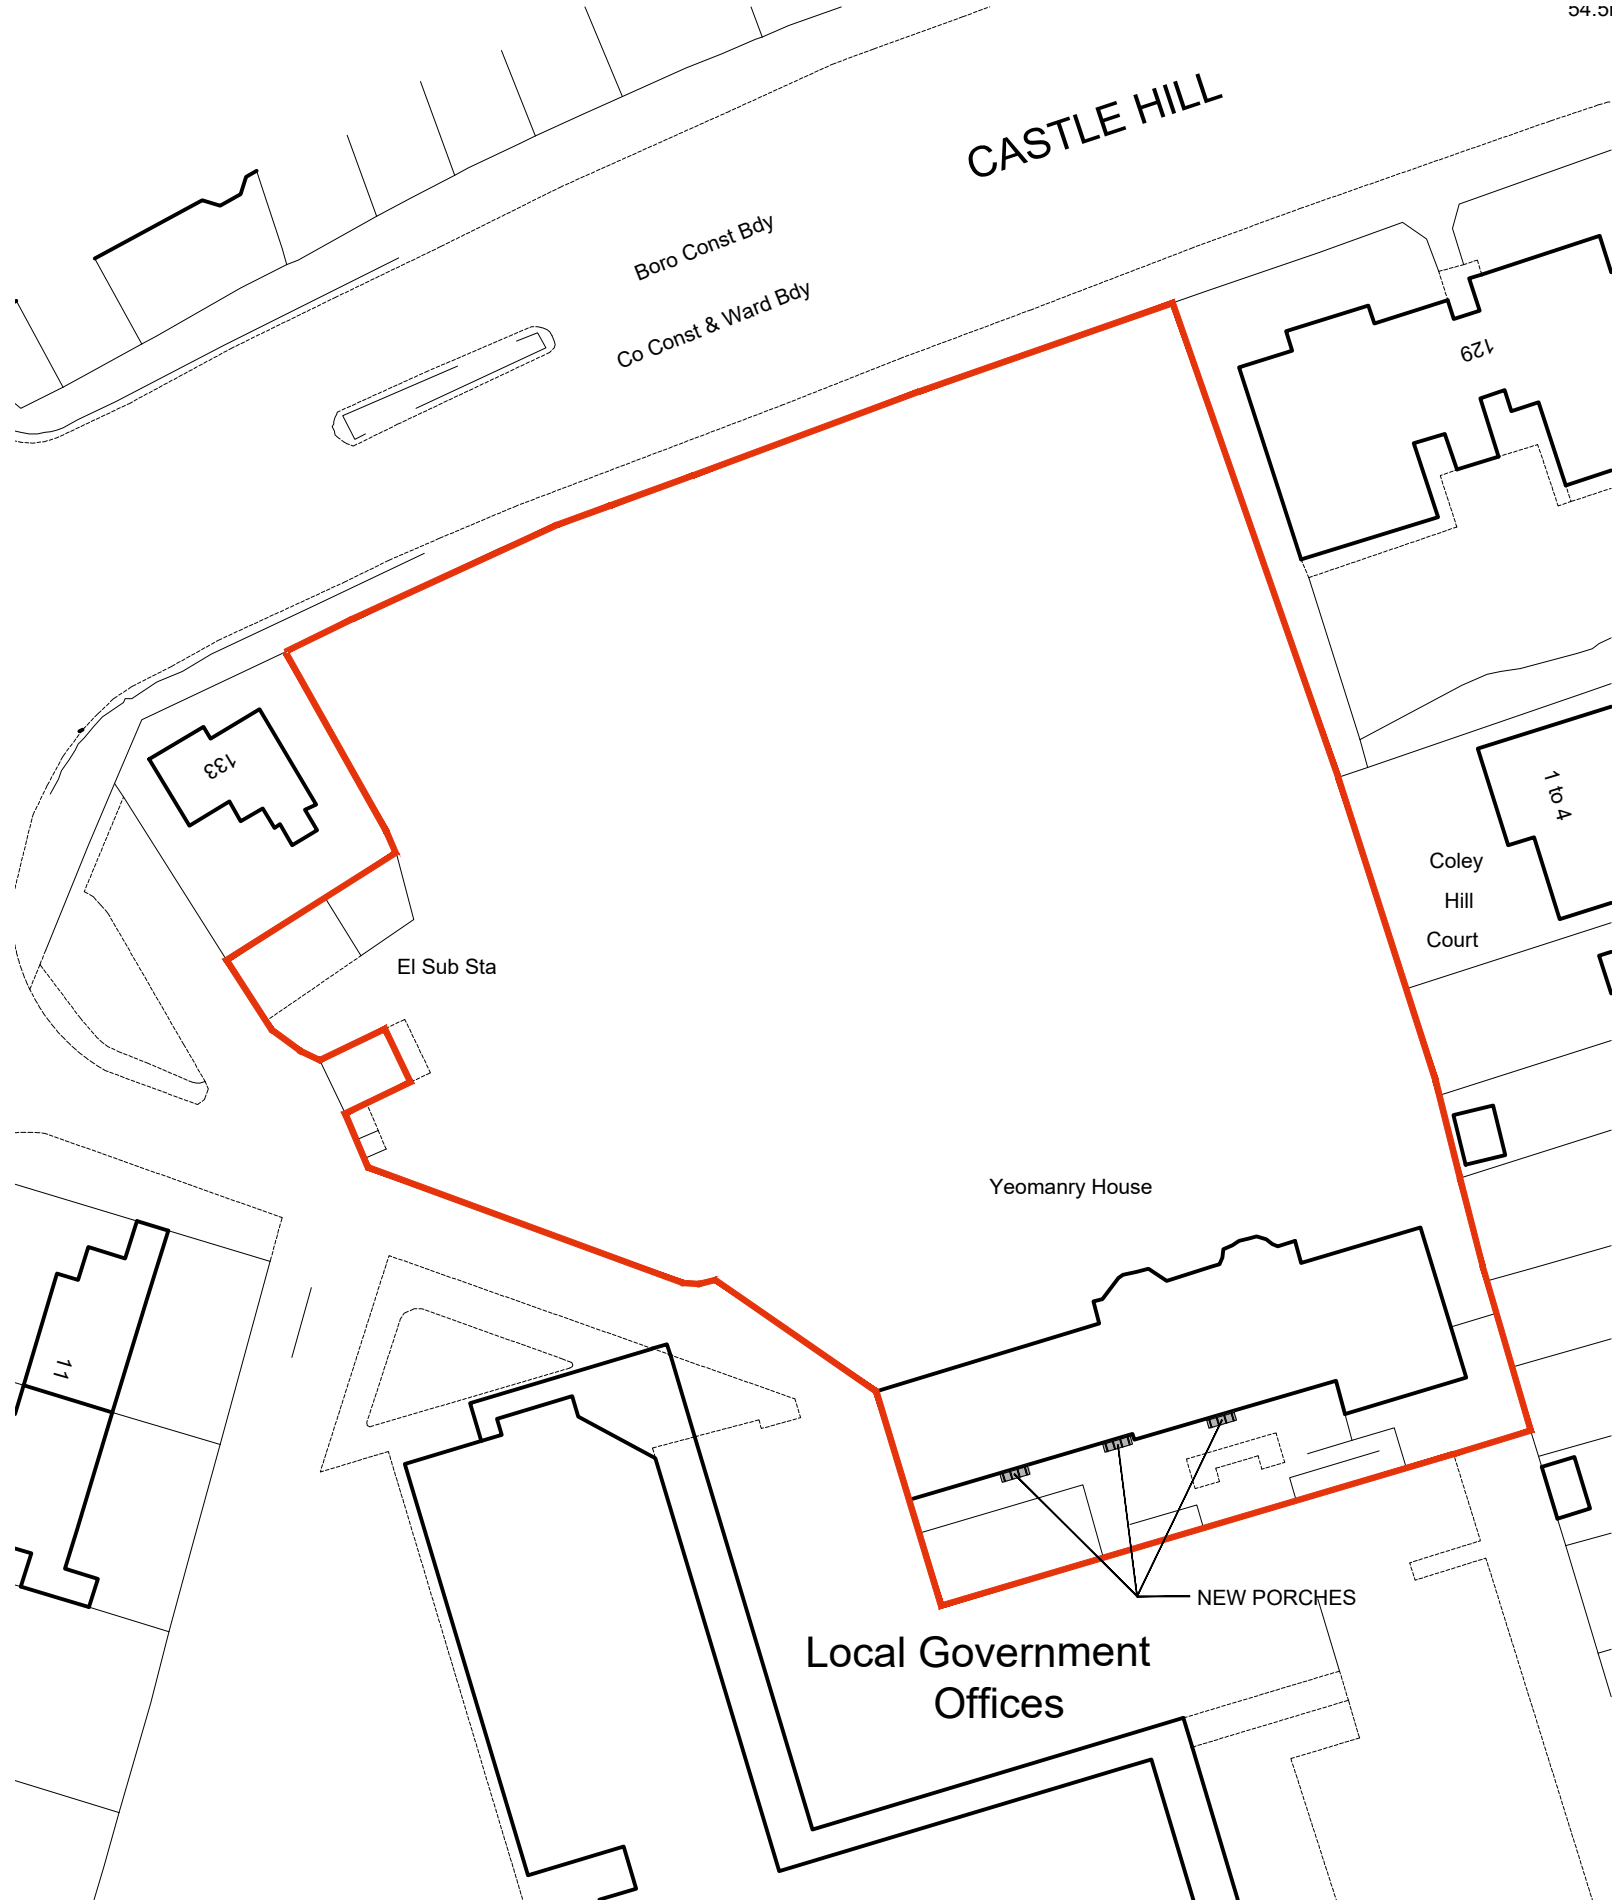


BLOCK PLAN 1:500

1:500 scale Bar
 This Drawing has been produced for printing onto A3 size paper,
 If printing on any other size please use the scale bar below.

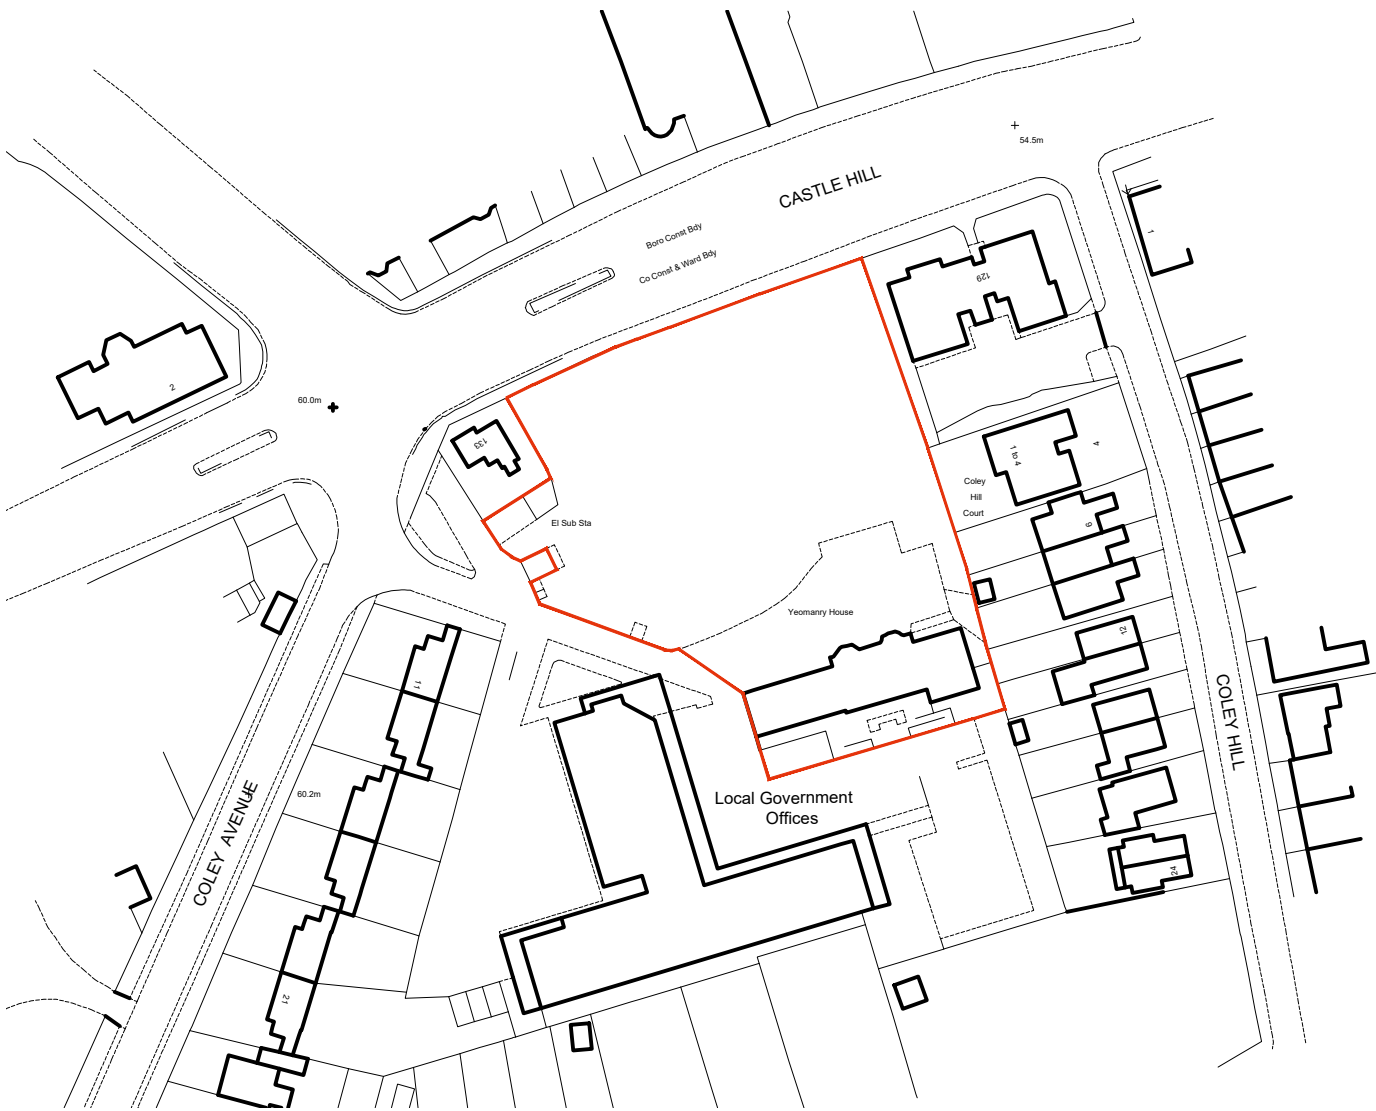

LOCATION PLAN 1:1250

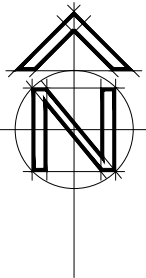



SHAUN•TANNER

ARCHITECTURE & PLANNING

www.stlarchitecture.co.uk
studio@stlarchitecture.co.uk
0118 989 0808

CLIENT	ITS PERSONNEL				
PROJECT	YEOMANARY HOUSE, 131 CASTLE HILL, READING RG1 7TA				
DRAWING	BLOCK AND LOCATION PLAN				
STATUS	PLANNING				DATE NOV 2020
SCALE	1:100 @ A1	DRAWN STL	CHECKED	NO 3736/204	REV A

THIS DRAWING MUST NOT BE SCALED UNLESS ISSUED FOR PLANNING PURPOSES. ALL DIMENSIONS ARE TO BE VERIFIED PRIOR TO SETTING OUT, COMMENCING WORK, OR PRODUCTION OF FABRICATION DRAWINGS. REPORT ANY DISCREPANCIES TO THE SUPERVISING OFFICER IMMEDIATELY. ©