



GROUND FLOOR


Hatherley
Road

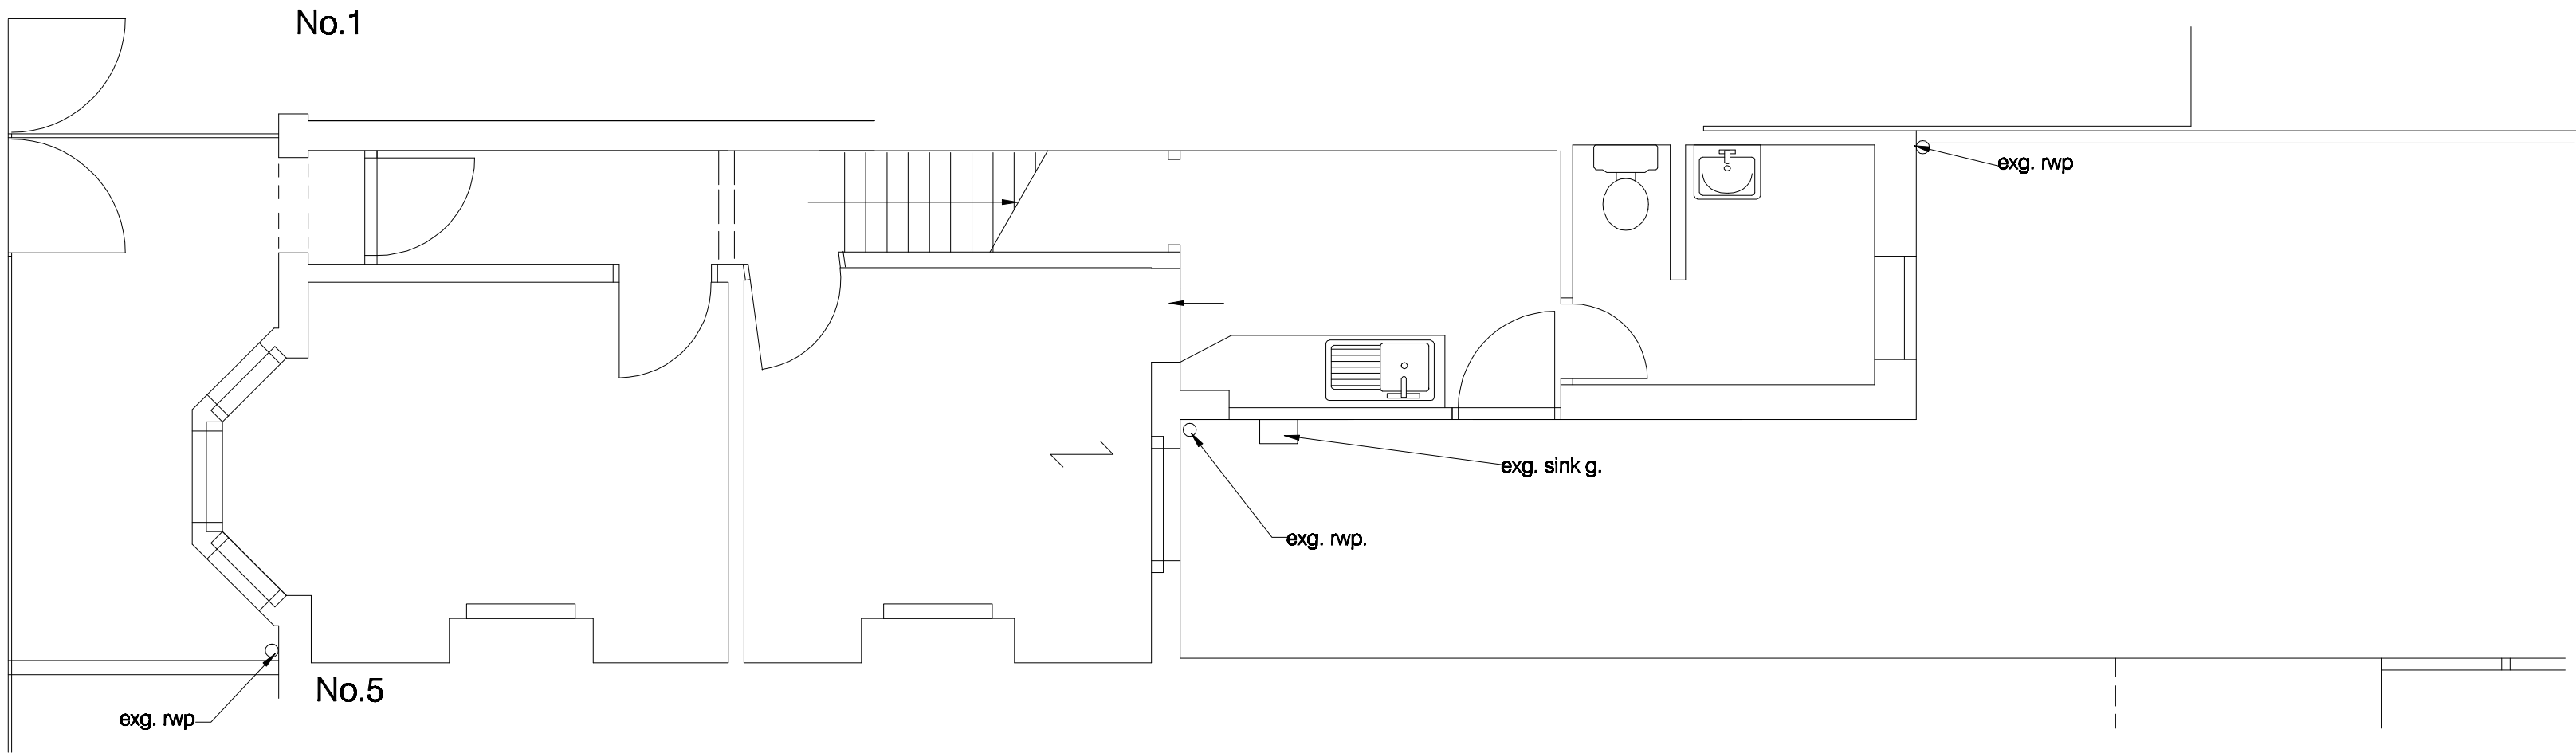

FIRST FLOOR

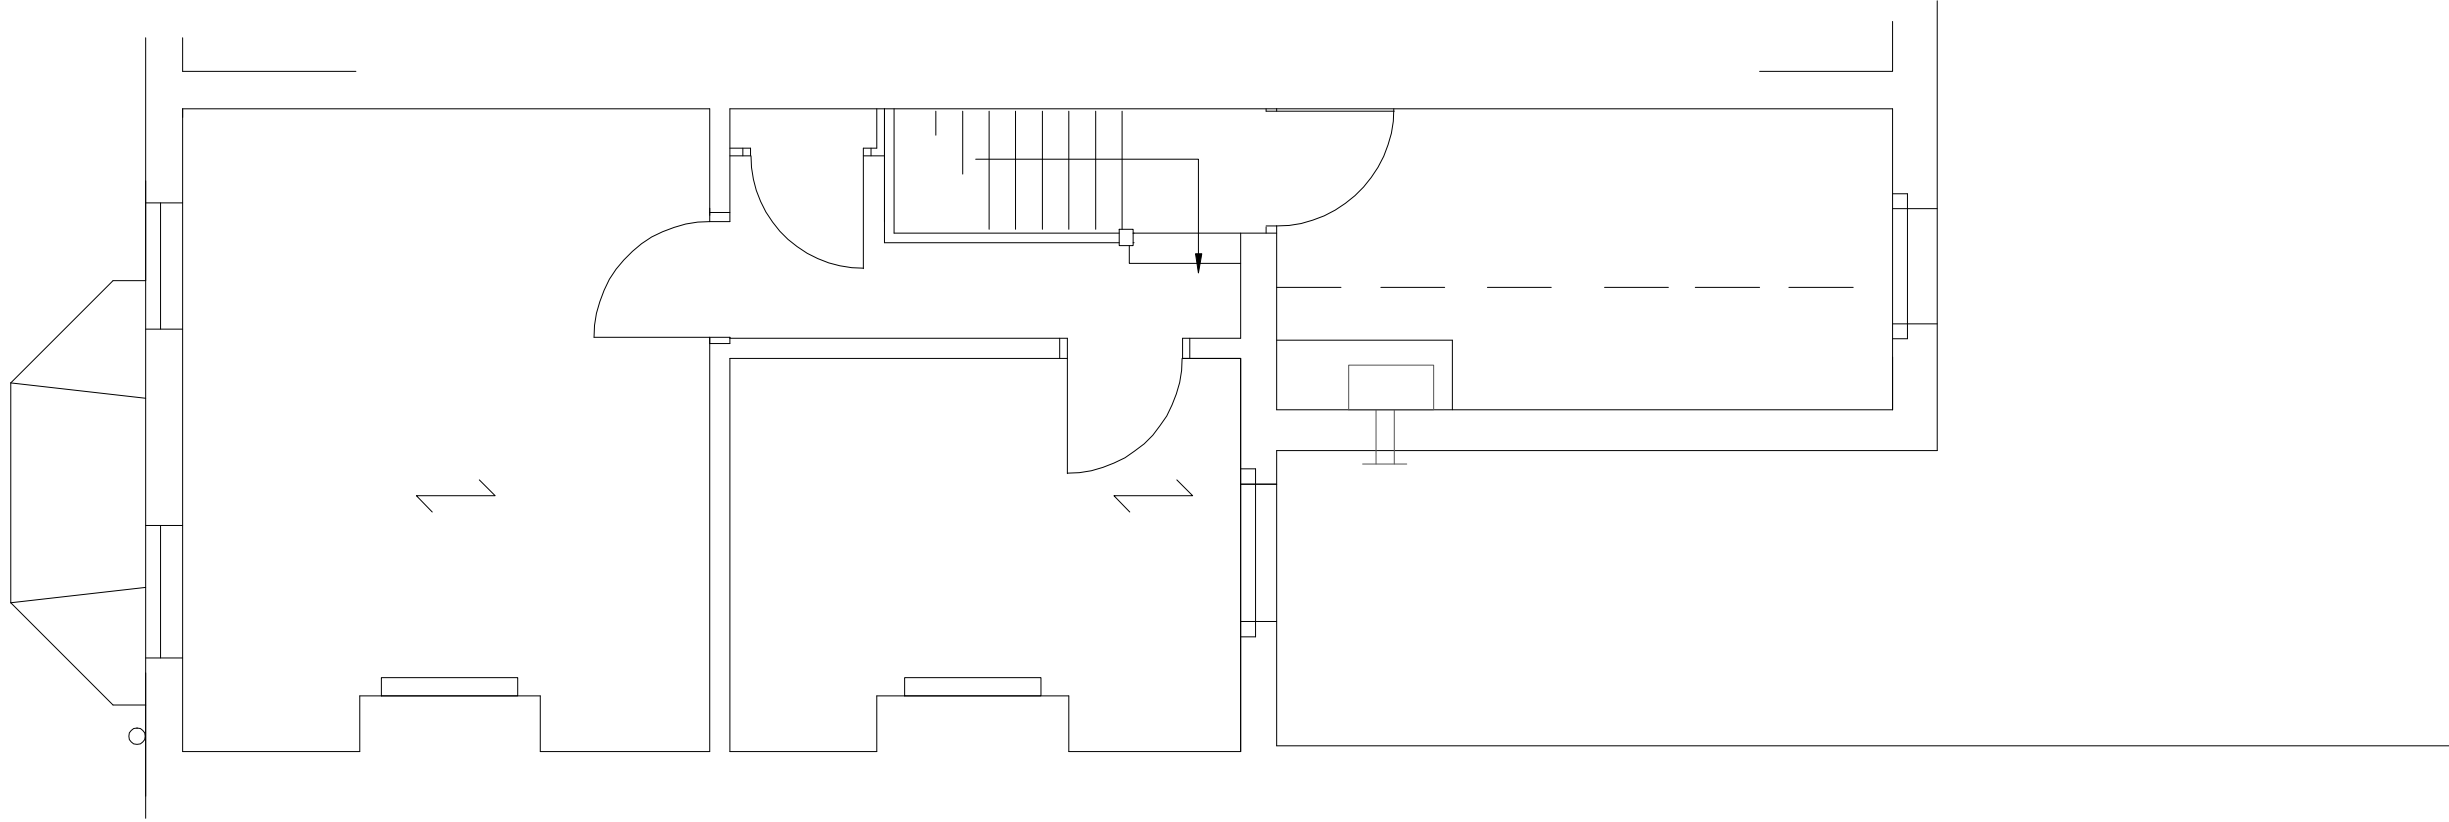


LOFT

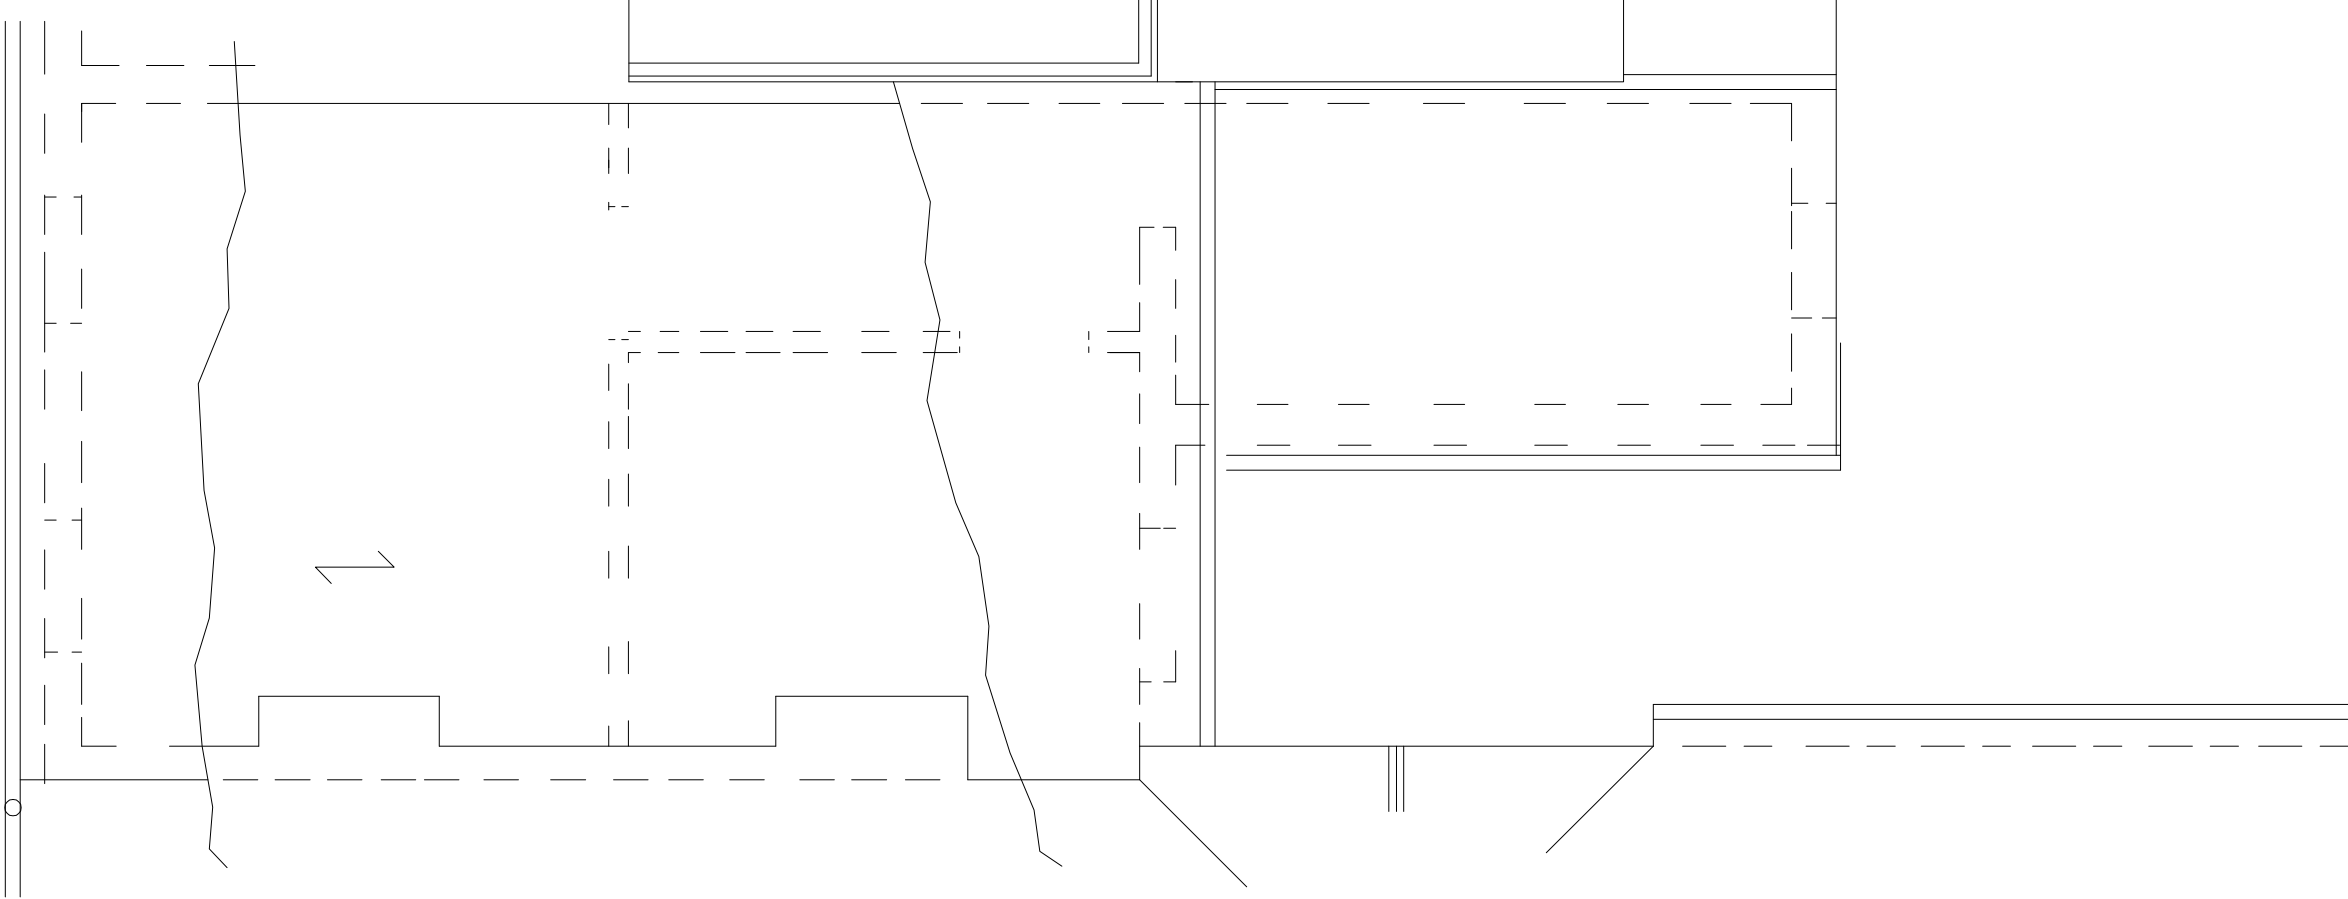

SOUTH

REAR

Hatherley
Road

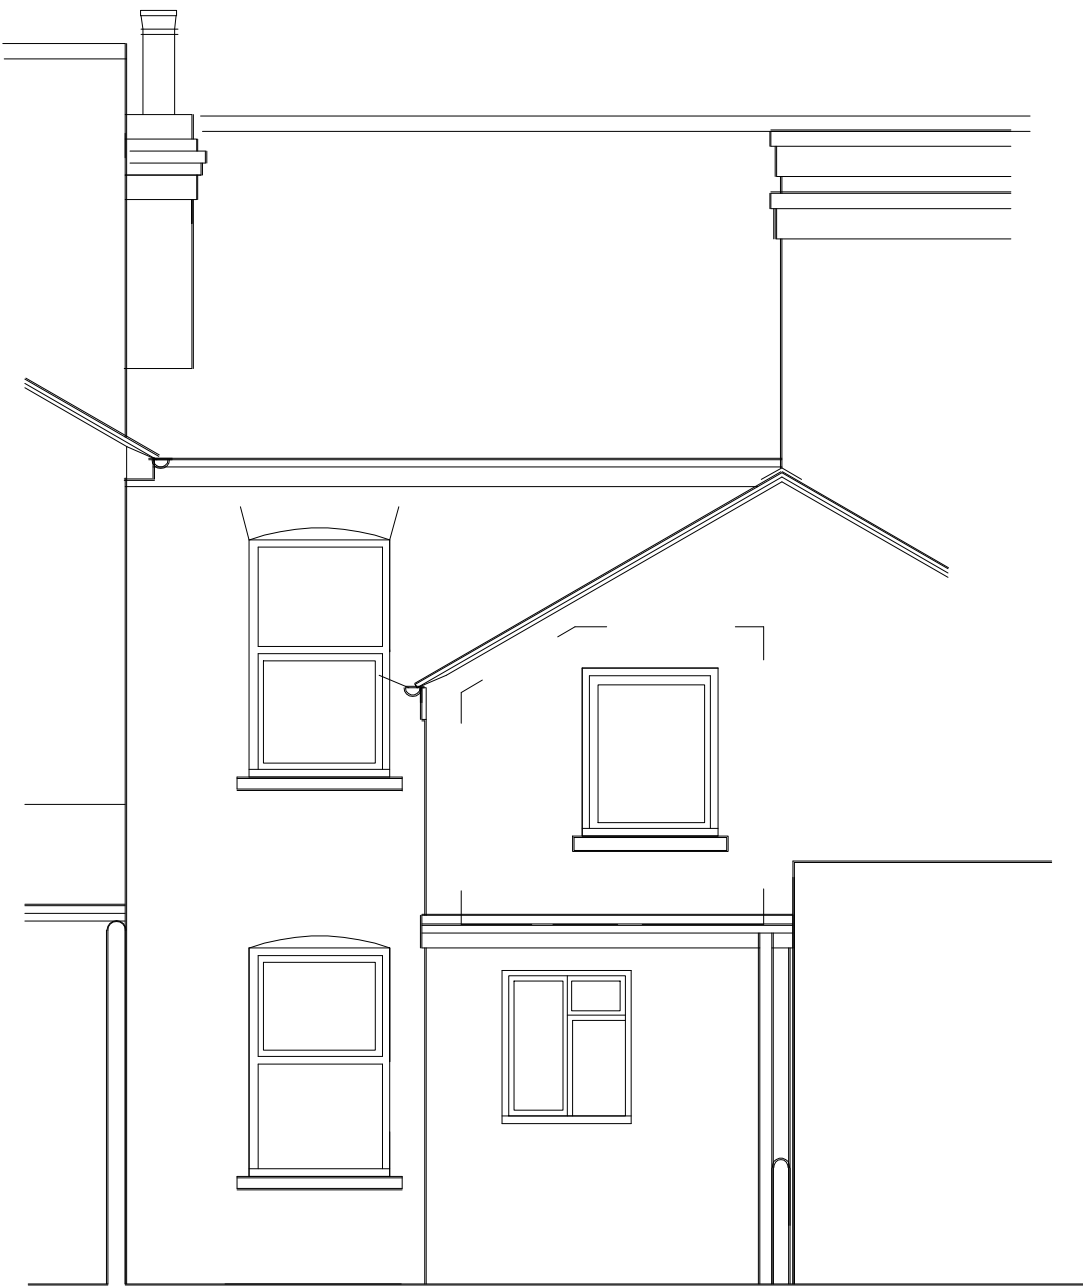

project
3 Hatherly Road
Reading, Berkshire

for
title
Mr M Gill
1:50 Plans & Elevations as Existing

Drawing no: 1290 / 1 / b

M D Howlett
architectural consultant
11 Prospect Street, Caversham, Reading
Berkshire RG4 8JB; Tel/Fax: (0118) 947 7117
Email: pmaarc@globalnet.co.uk

Date: July 2020

1 2 3 4 m (1:50 @ A1)

Revision a: Adjacent dormer indicated. July 2020.
Revision b: Adjacent extension indicated. August 2020.