


# wooldridge



0 50  
Metres

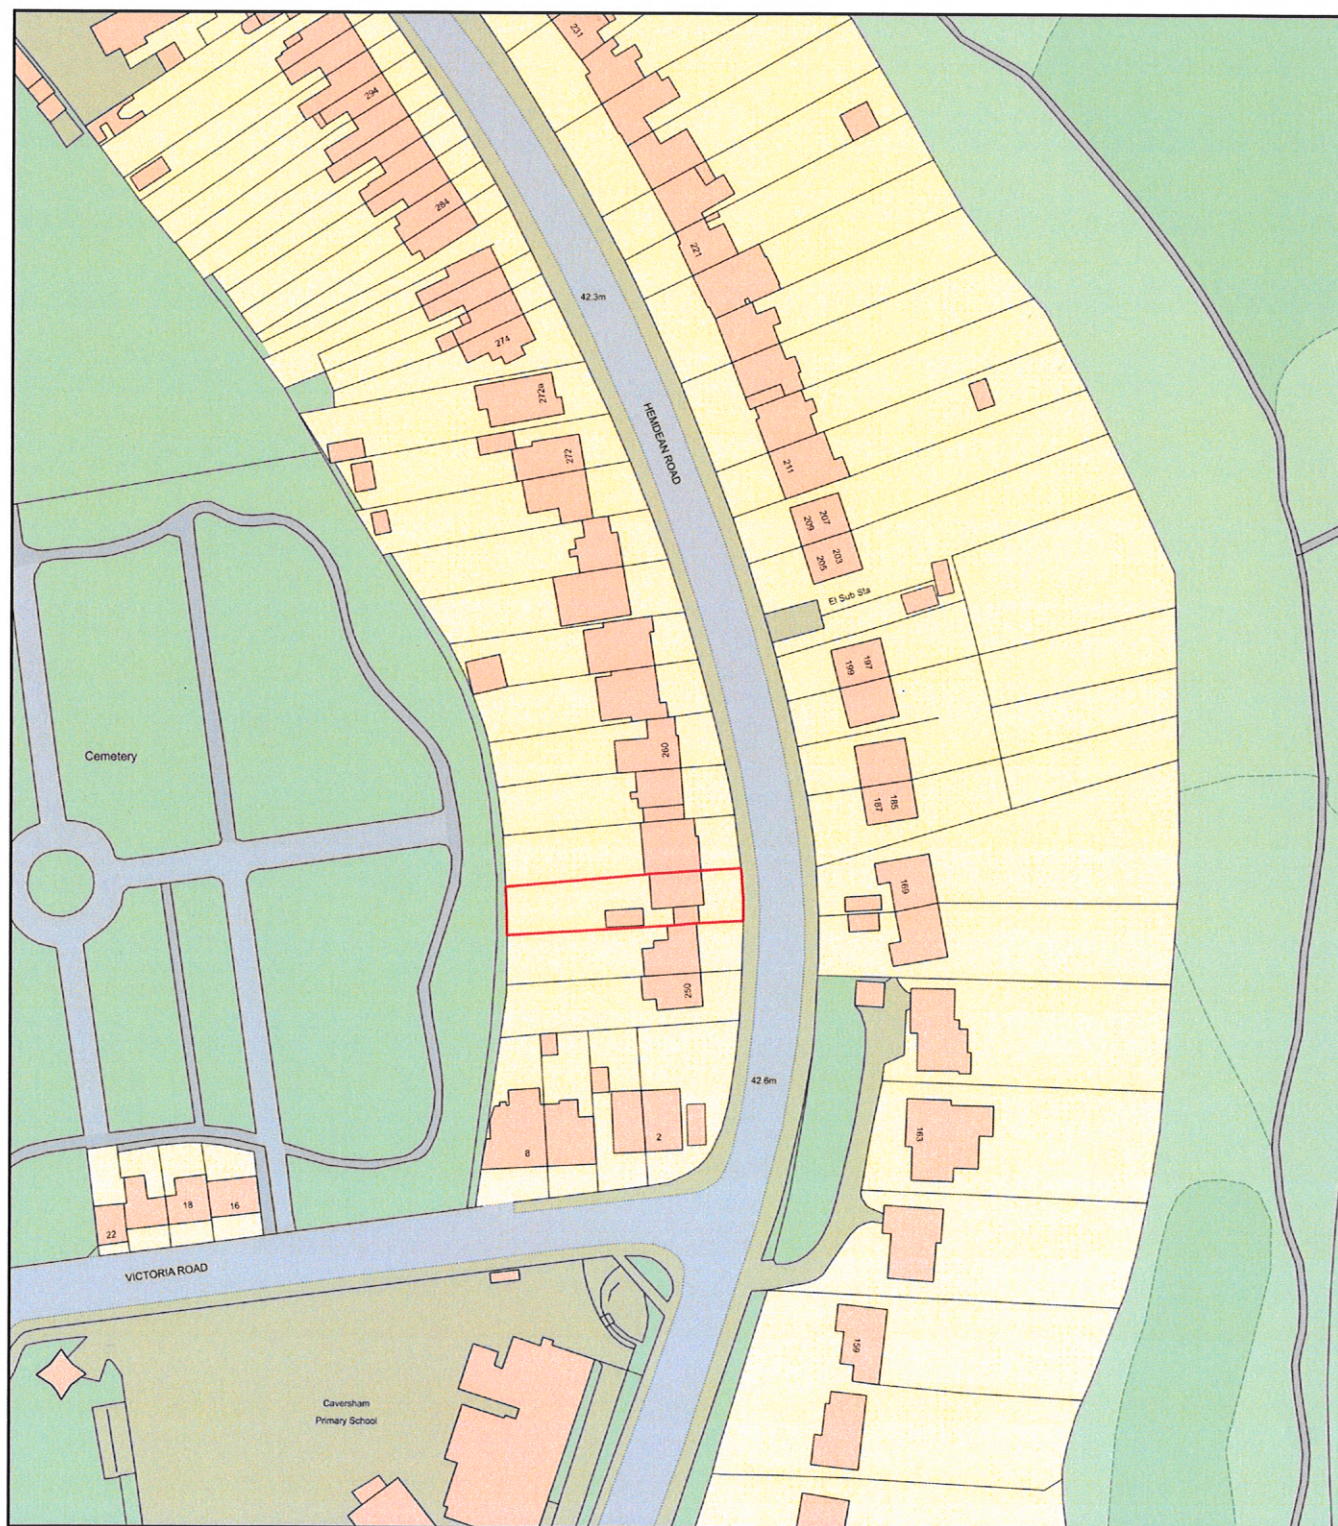

Plan Produced for: Location plan

Plan Reference Number: TQRQM21146090020838

Scale: 1:1250 @ A4