



NOTE: © COPYRIGHT EXISTS ON THE DESIGNS AND INFORMATION SHOWN ON THIS DRAWING.
This drawing is scaled for cross referenced to the scale bar for planning purposes only. Do not scale for any other purposes. Use figured dimensions only.



1 Site Location Plan
SCALE 1:1250

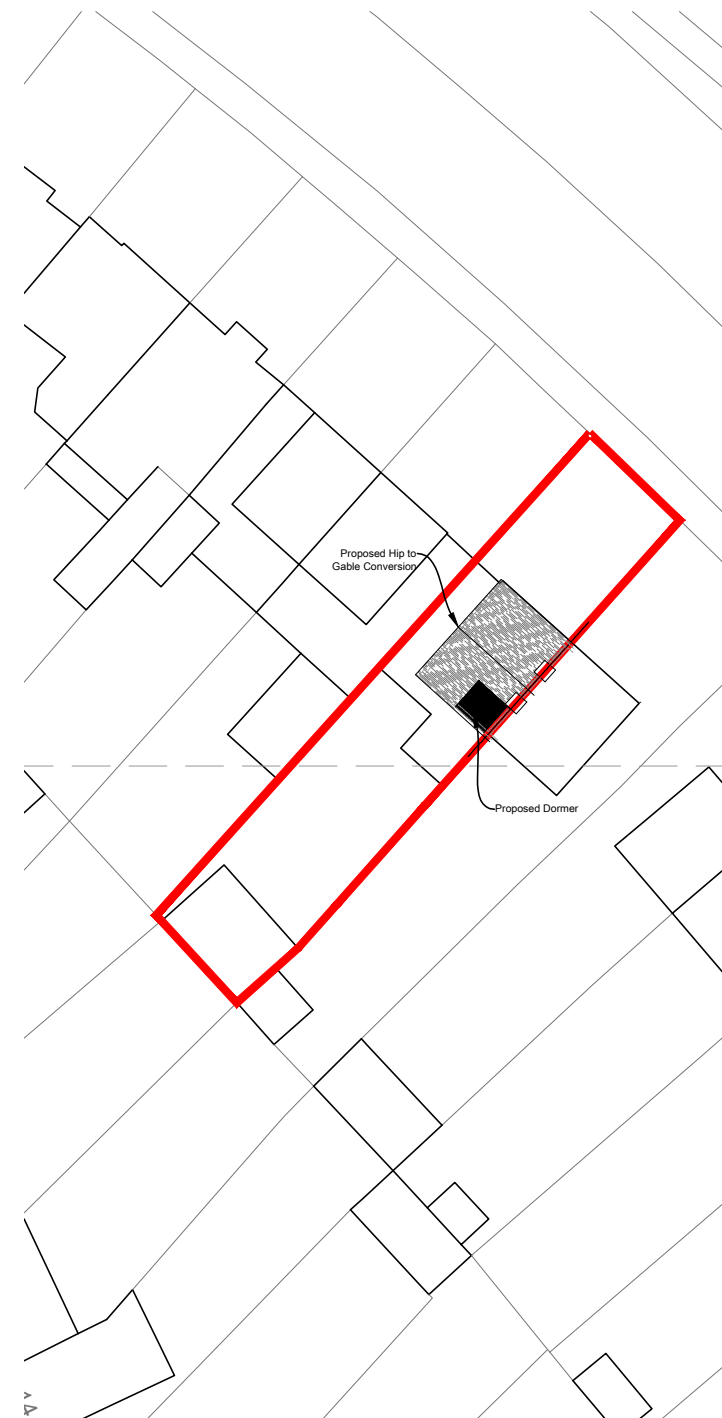

2 Block Plan
SCALE 1:500

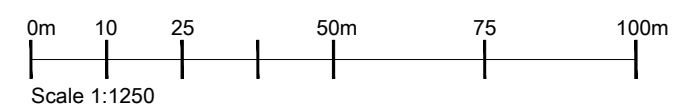

Rev.	Date	Detail
Status Planning Application		
Client Mr D Gibbs		
Project Title 907A Oxford Rd Reading RG30 6TP		
Drawing Title Site Location Plan & Block Plan		
Scale 1:1250 & 1:500 @A3	Date 10. 2020	Drawn GC
Job No. HA20-01	Drawing No. P-01	Rev. -