




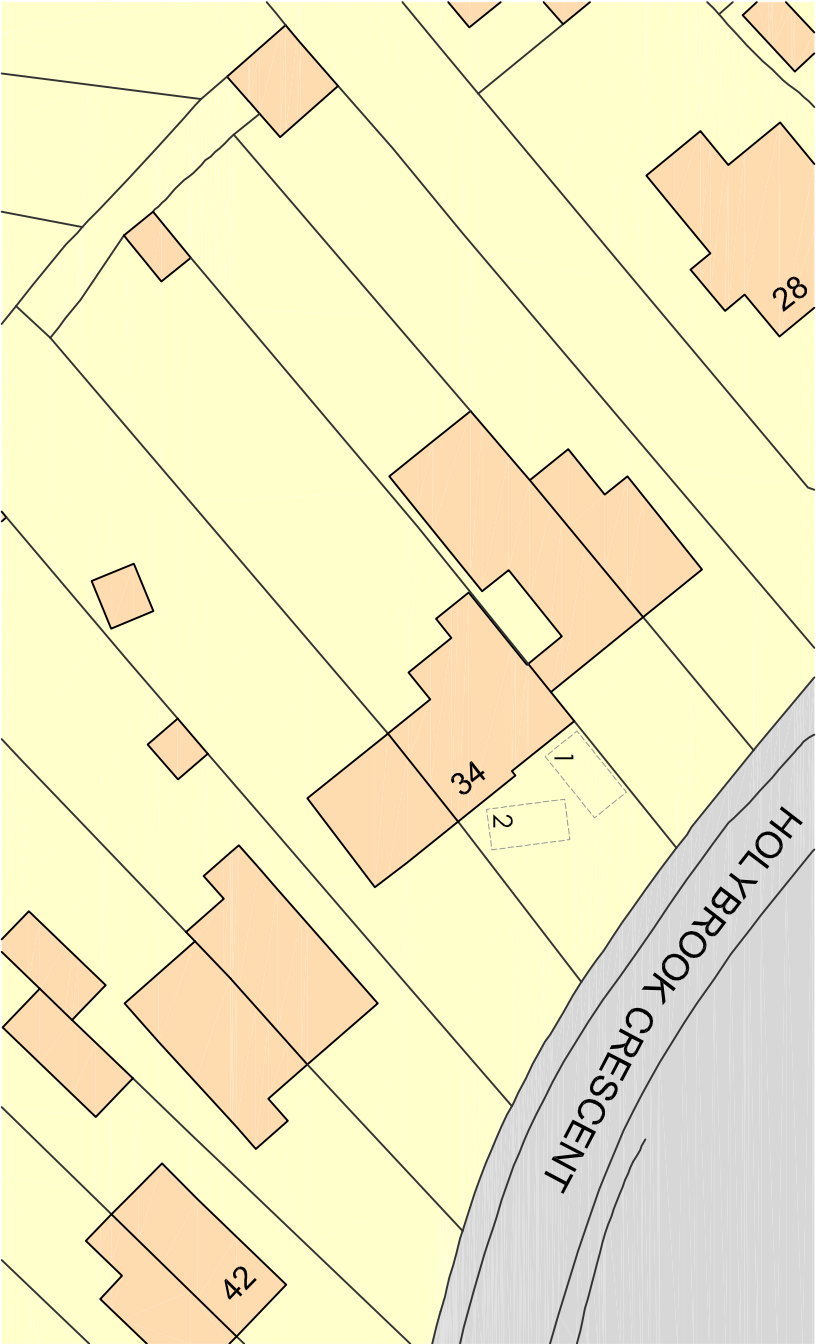


Existing Block Plan  
Scale: 1:500

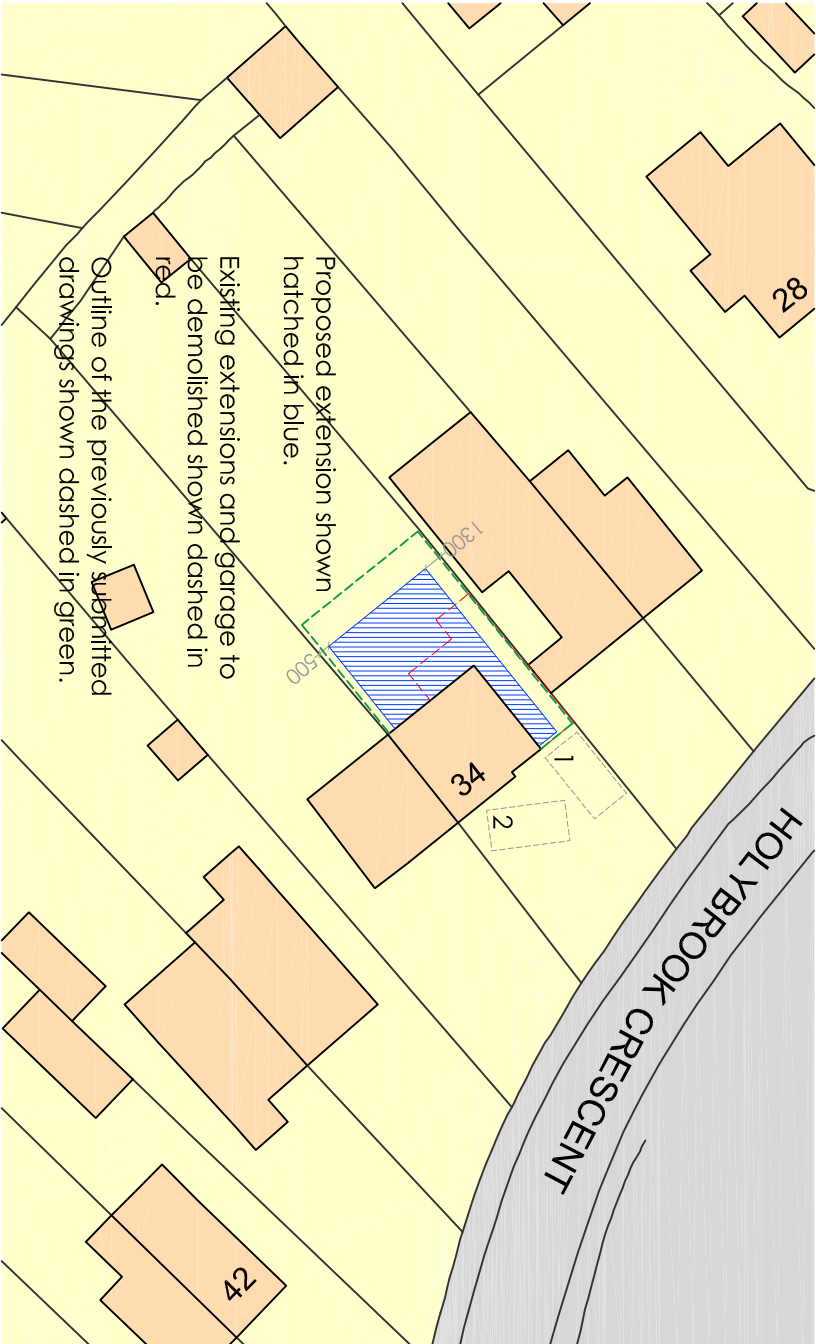

Proposed Block Plan  
Scale: 1:500

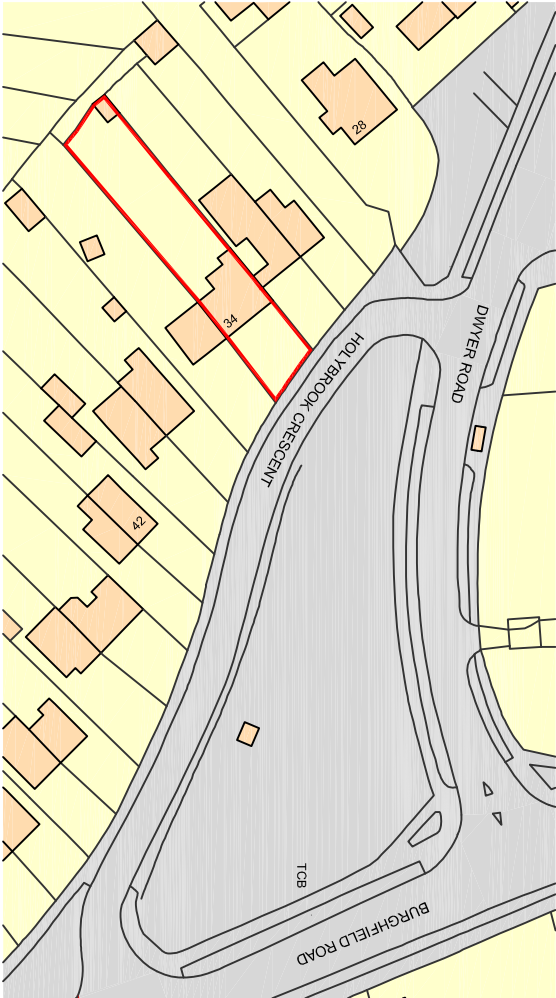

Site Location Plan  
Scale: 1:1250

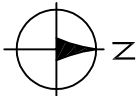

|   |  |   |        |                |   |           |   |                                                                  |                                                    |                     |
|---|--|---|--------|----------------|---|-----------|---|------------------------------------------------------------------|----------------------------------------------------|---------------------|
| <div>rob leary</div> <div>architecture</div> <div>127 Worthing Road, Basingstoke,<br/>Hampshire, RG22 6NL<br/>rlarchitecture@live.co.uk<br/>07919 070760</div> |  | <div>0m 1m 2m 3m 4m 5m</div> <div>Scale 1:100</div> <div>0m 10m 25m</div> <div>Scale 1:500</div> <div>0m 20m 50m</div> <div>Scale 1:1250</div> | Rev: A | Date: 26.01.21 | Description: Key revisions as below:<br>Depth/width of single-storey rear extension reduced and new partial pitched roof over.<br><br>Width of side extension reduced and depth of first floor rear extension increased slightly. | Drawn: RL | Project: Proposed Extensions and Alterations to 34 Holybrook Crescent, Reading, Berkshire, RG30 3LN.<br><br>Client: Mrs K and I Buckwell-Nutt<br><br>Drawing: Existing and Proposed Block Plans and Site Location Plan | Status: Planning (Not For Construction)<br><br>Date: August 2020 | Scale: 1:500 and 1:1250<br>Drawing No: 2007 - PL01 | Drawn: RL<br>Rev: A |
|---|--|---|--------|----------------|---|-----------|---|------------------------------------------------------------------|----------------------------------------------------|---------------------|