



21 Larissa Close

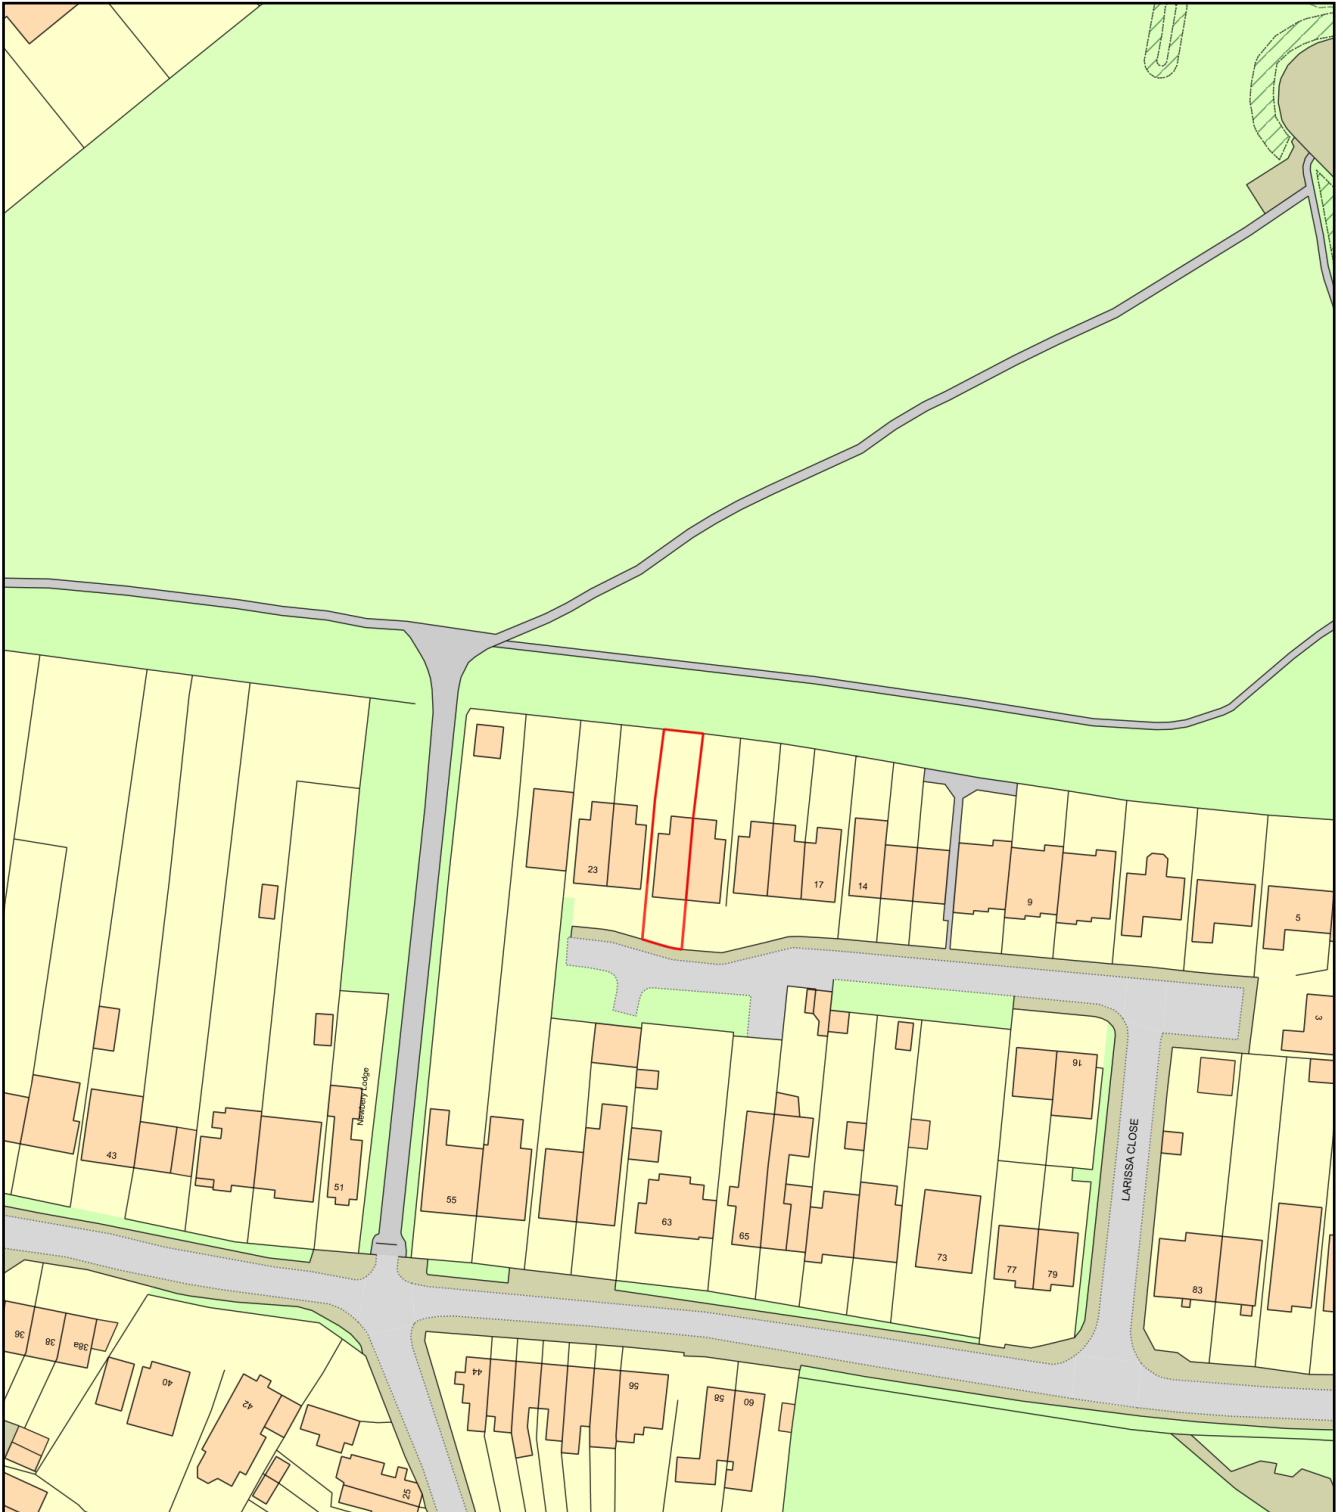

0 50
Metres

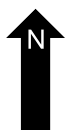

Plan Produced for: Martina Brejcha

Date Produced: 26 Aug 2020

Plan Reference Number: TQRQM20239150807773

Scale: 1:1250 @ A4