


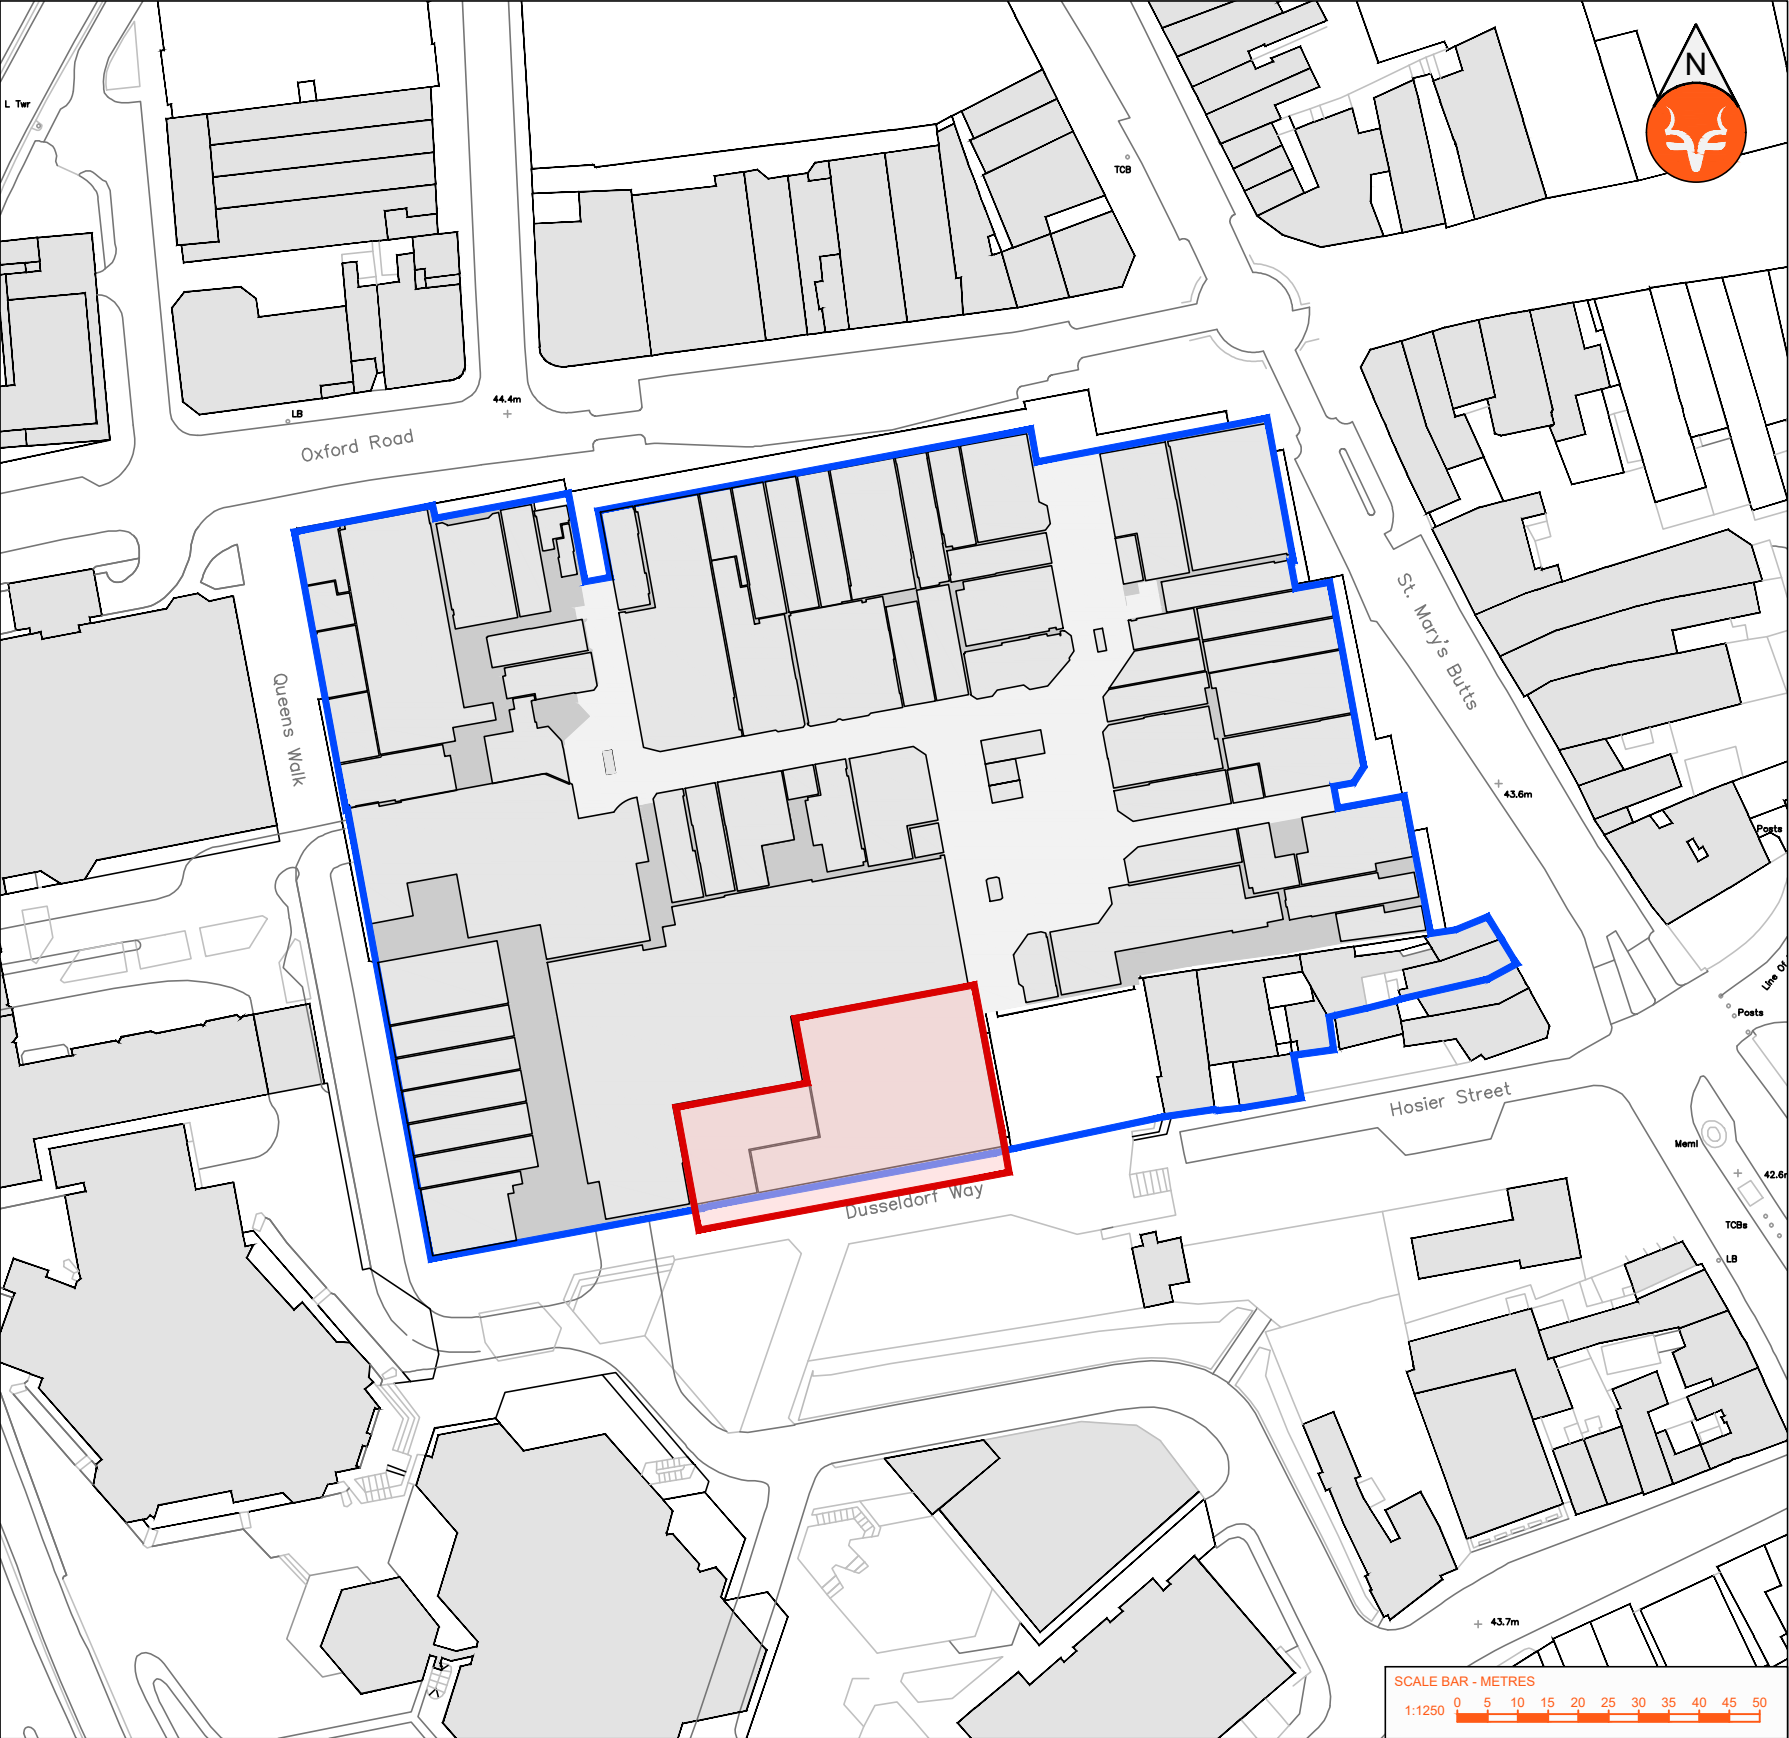

SITE LOCATION PLAN: UNIT 36 BROAD STREET MALL
SCALE 1:1250 @ A3

KEY



OWNERSHIP AREA



PROPOSED WORKS

Rev	Date	Amendment			
Status					
PLANNING					
Project	READING	Dwg No	PL-01	Rev	-
Dwg Title					
SITE LOCATION PLAN NMA UNION READING					
Date	07.12.20	Scale	1:1250 @ A3		
	CM		DW		
Project					
BROAD STREET MALL BROAD STREET READING RG1 7QE					
Moorgarth Group Limited					
moorgarth					
London Office			Leeds Office		
11 Golden Square London W1F 9JB			Central House 47 St. Paul's Street Leeds, LS1 2TE		
+44 (0)207 812 0600			+44 (0)113 246 2710		
info@moorgarth.com			info@moorgarth.com		