





North Elevation

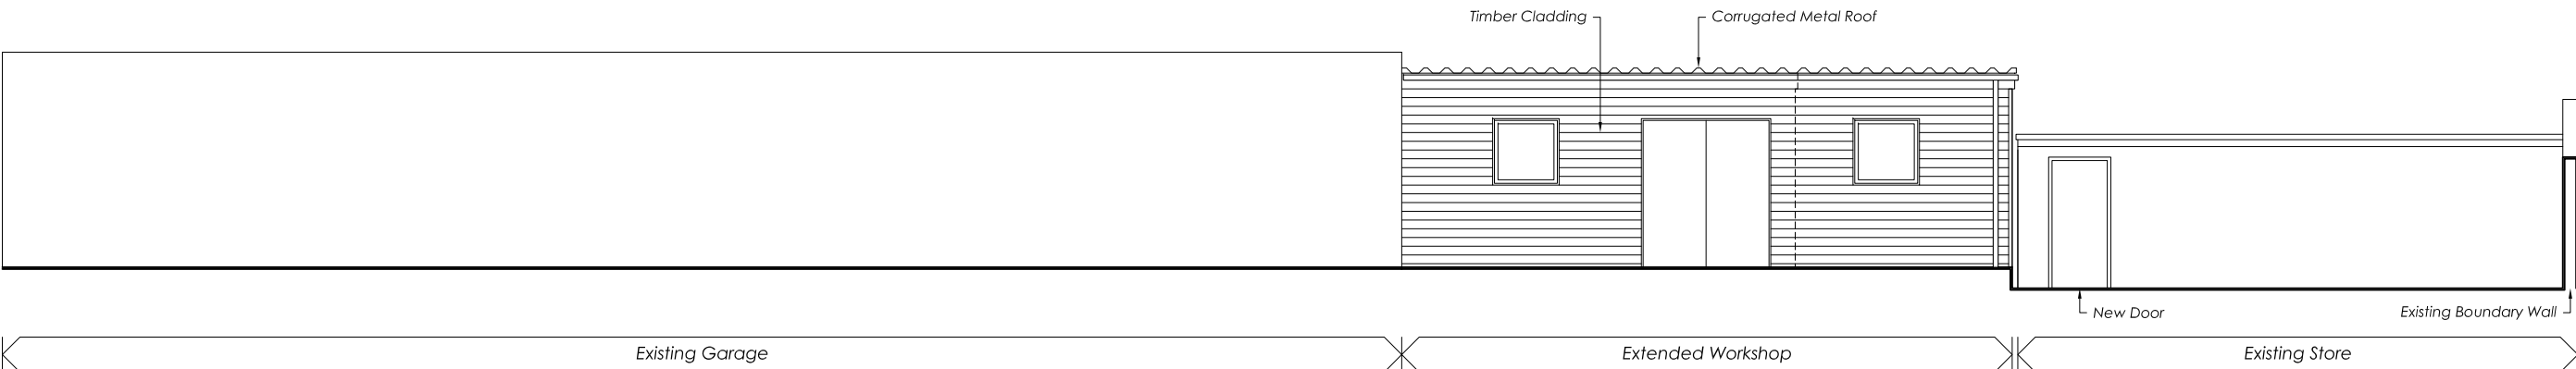


South Elevation

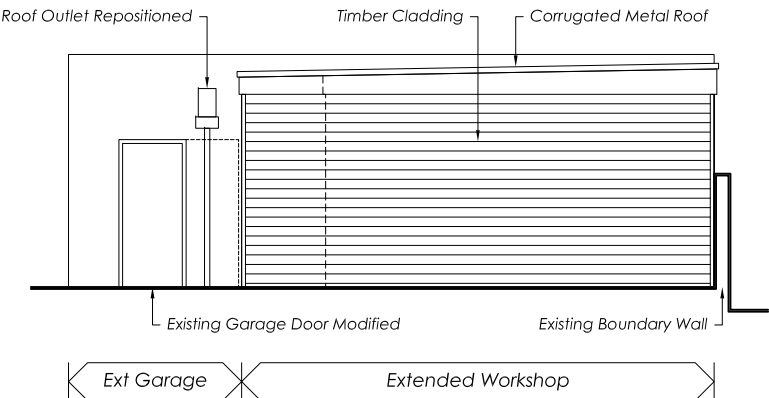

West Elevation - Extended Workshop

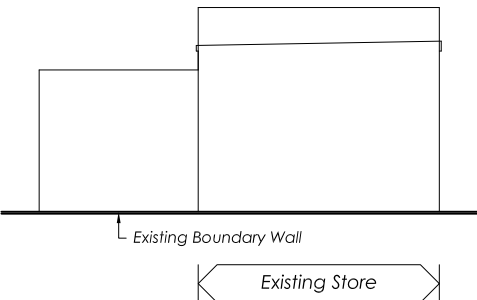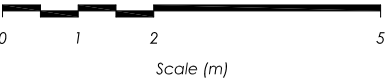

West Elevation - Existing Store

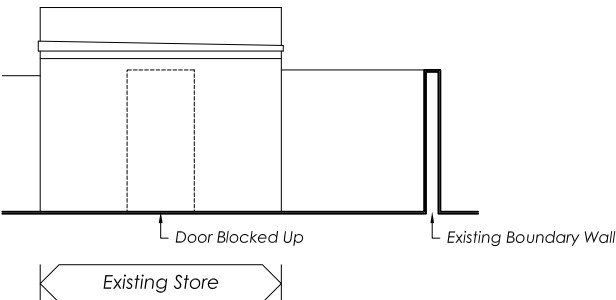

East Elevation - Existing Store

A	17.05.21	Drawing Revised
Revisions		

Client	A B Walker & Sons Ltd.
Project	Workshop Extension 36 Eldon Road Reading Berkshire RG1 4DL

Title	Proposed Elevations
Status	Planning
Date	2021.02.22
Scale	1:100
Size	A3

Number	20.61-117	Revision	A
Spires Architects			
9 Monks Way Reading RG30 3DP Tel 07495 529905			