


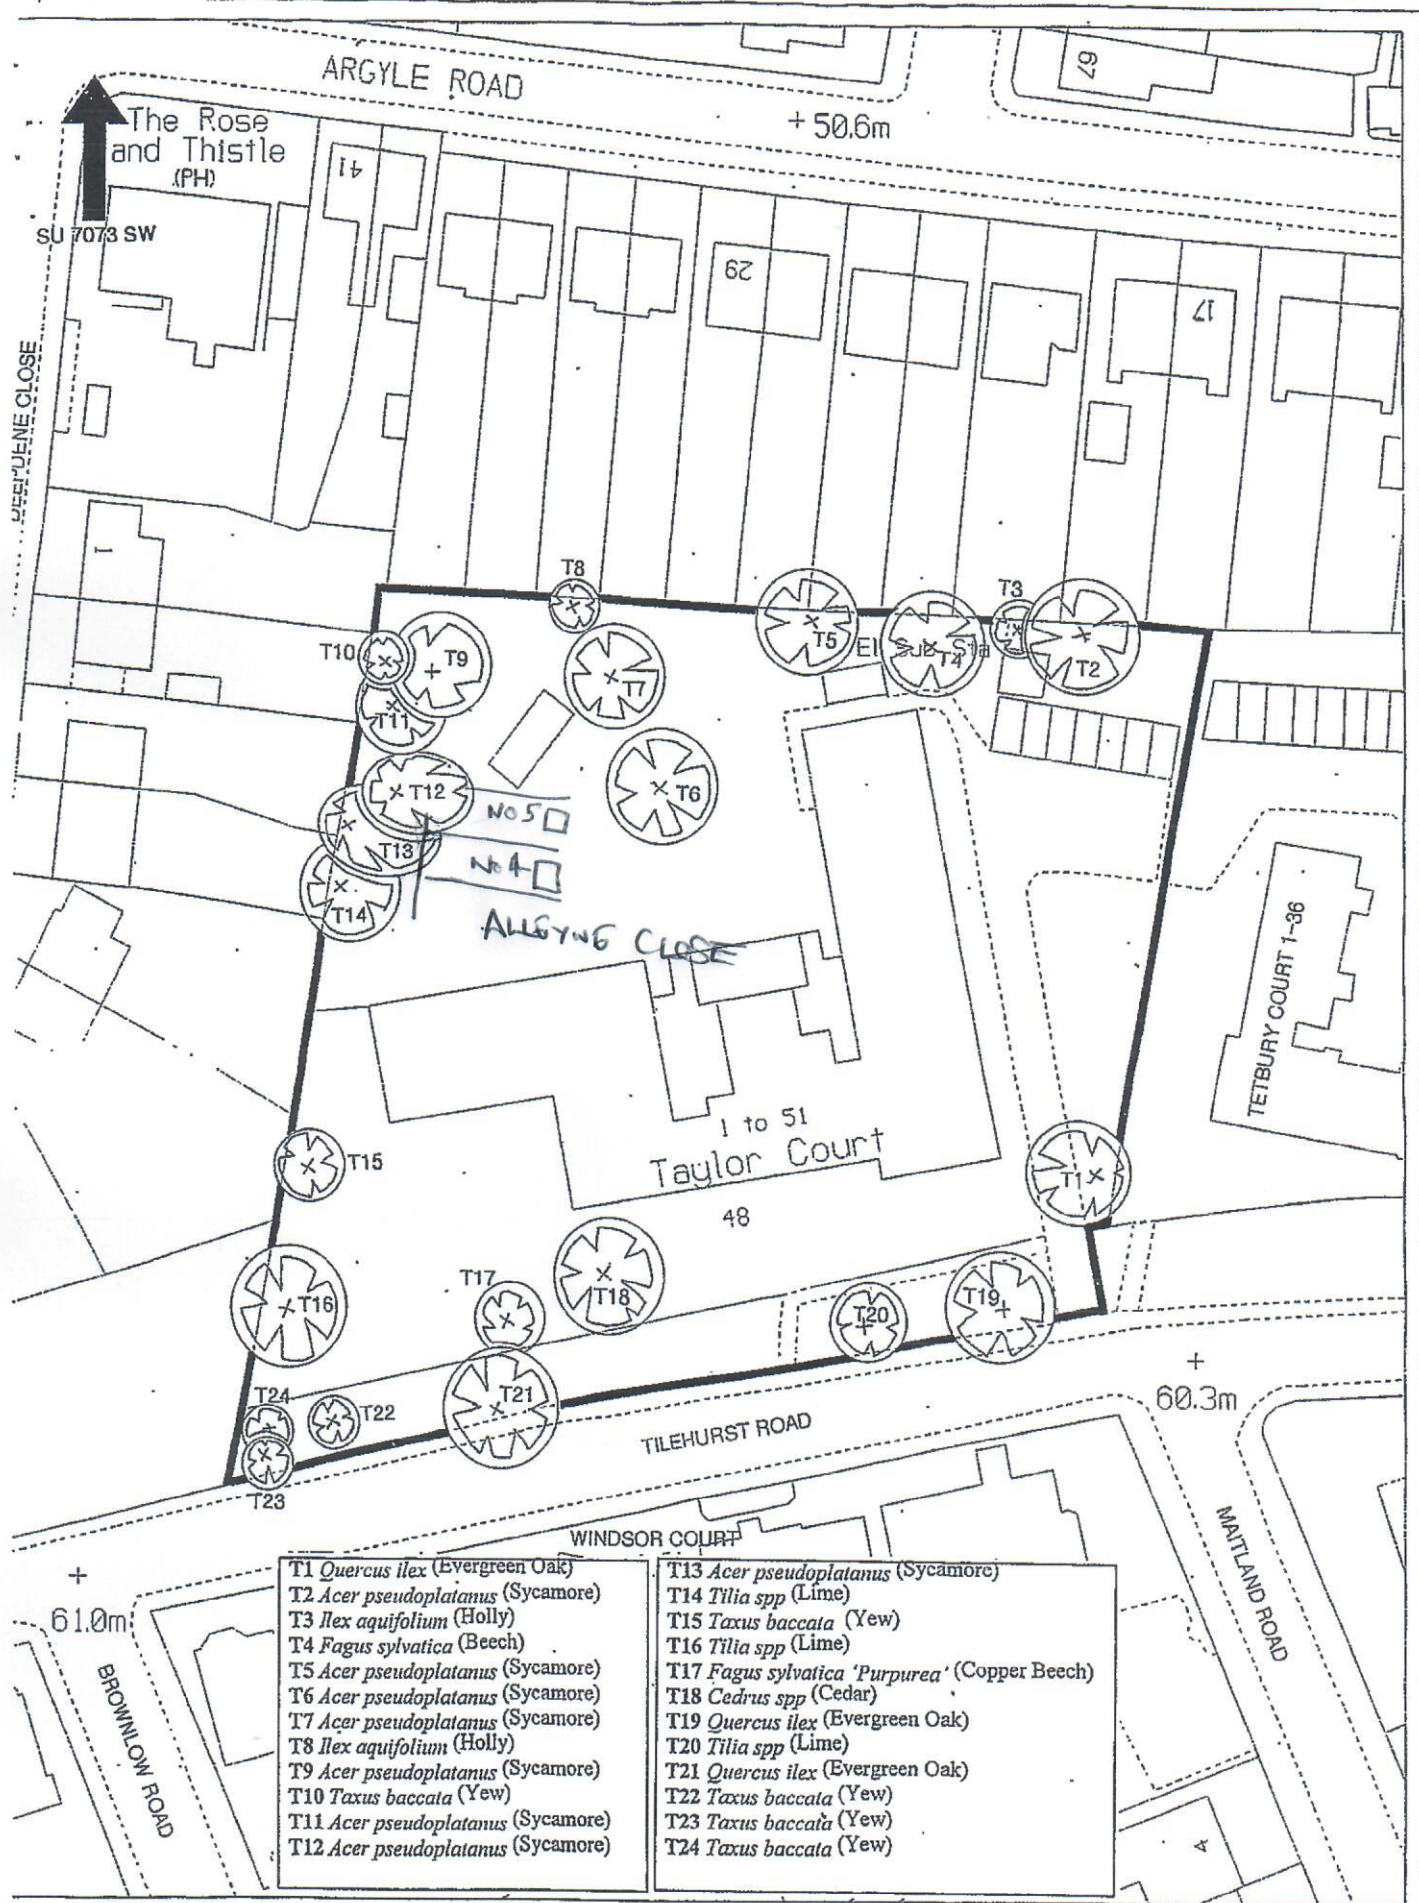

Title-Tree Preservation Order - Taylor Court, Tilehurst Road, Reading.

Date: AUGUST 2002

Draft: D1781

Scale: 1:500

Drawn upon the 2001 Ordnance Survey 1:25k mapping with the permission of the Controller of Her Majesty's Stationery Office & Crown Copyright. All other text and drawings are the property of the author and are not to be used without his permission.



Reading
BOROUGH COUNCIL