



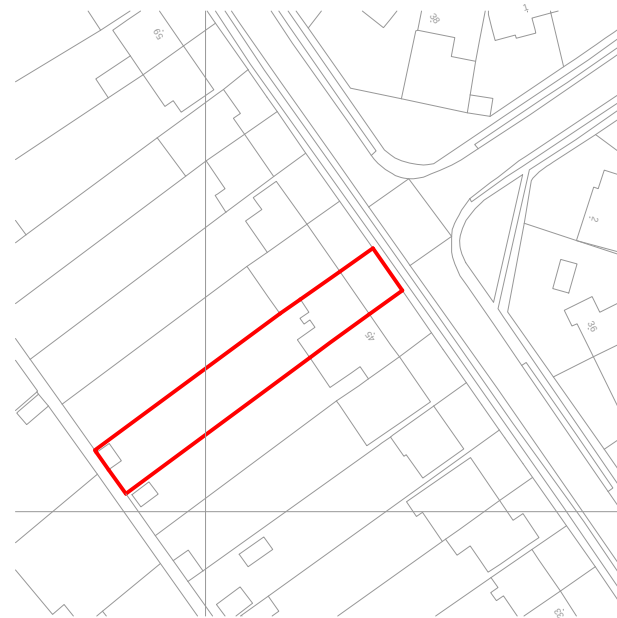


LOCATION PLAN

SCALE 1:1250

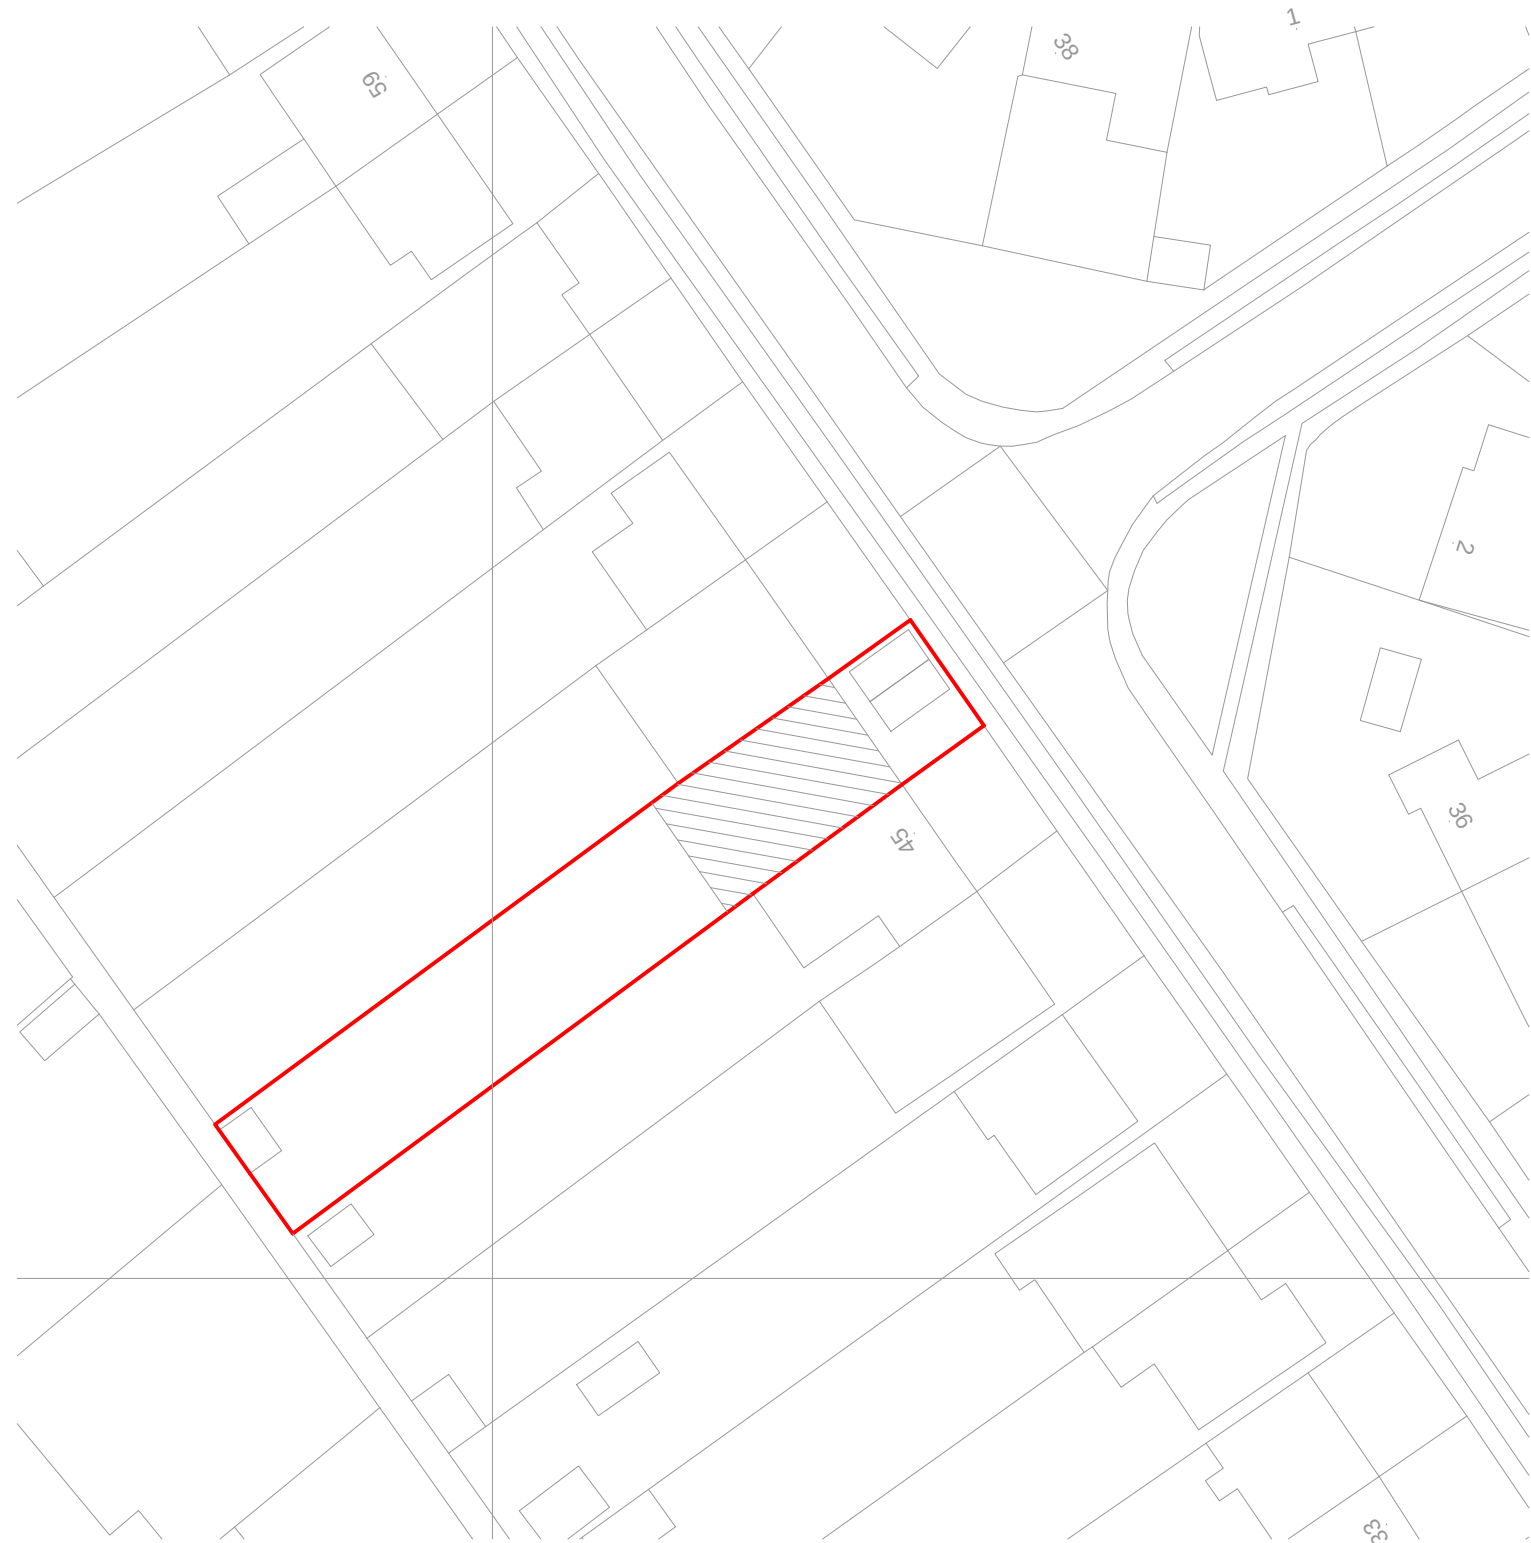

BLOCK PLAN

SCALE 1:500

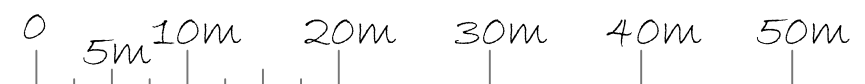

PROJECT: 47 WOODCOTE WAY
CAVERSHAM
RG4 7HJ

DRAWING TITLE
BLOCK AND LOCATION
PLANS

CREATIVE DESIGN
AND STRUCTURE

NEWTOWN HOUSE NEWTOWN ROAD
HENLEY-ON-THAMES RG9 1HG
Tel 01491 411922

DRAWN BY: AS STATED
DATE: OCT 2020

DRAWING NO.
10520-08

REV.