

project

26 Ambrook Road
Earley, Reading, Berkshire
Mr Z Ahmed
1:100 Plans as Existing


for title

Drawing no: 1296 / 1


M D Howlett
architectural consultant
11 Prospect Street, Caversham, Reading
Berkshire RG4 8JB; Tel/Fax: (0118) 947 7117
Email: pmaarc@globalnet.co.uk

Date: October 2020


0 1 2 metres (1:100 on A2)

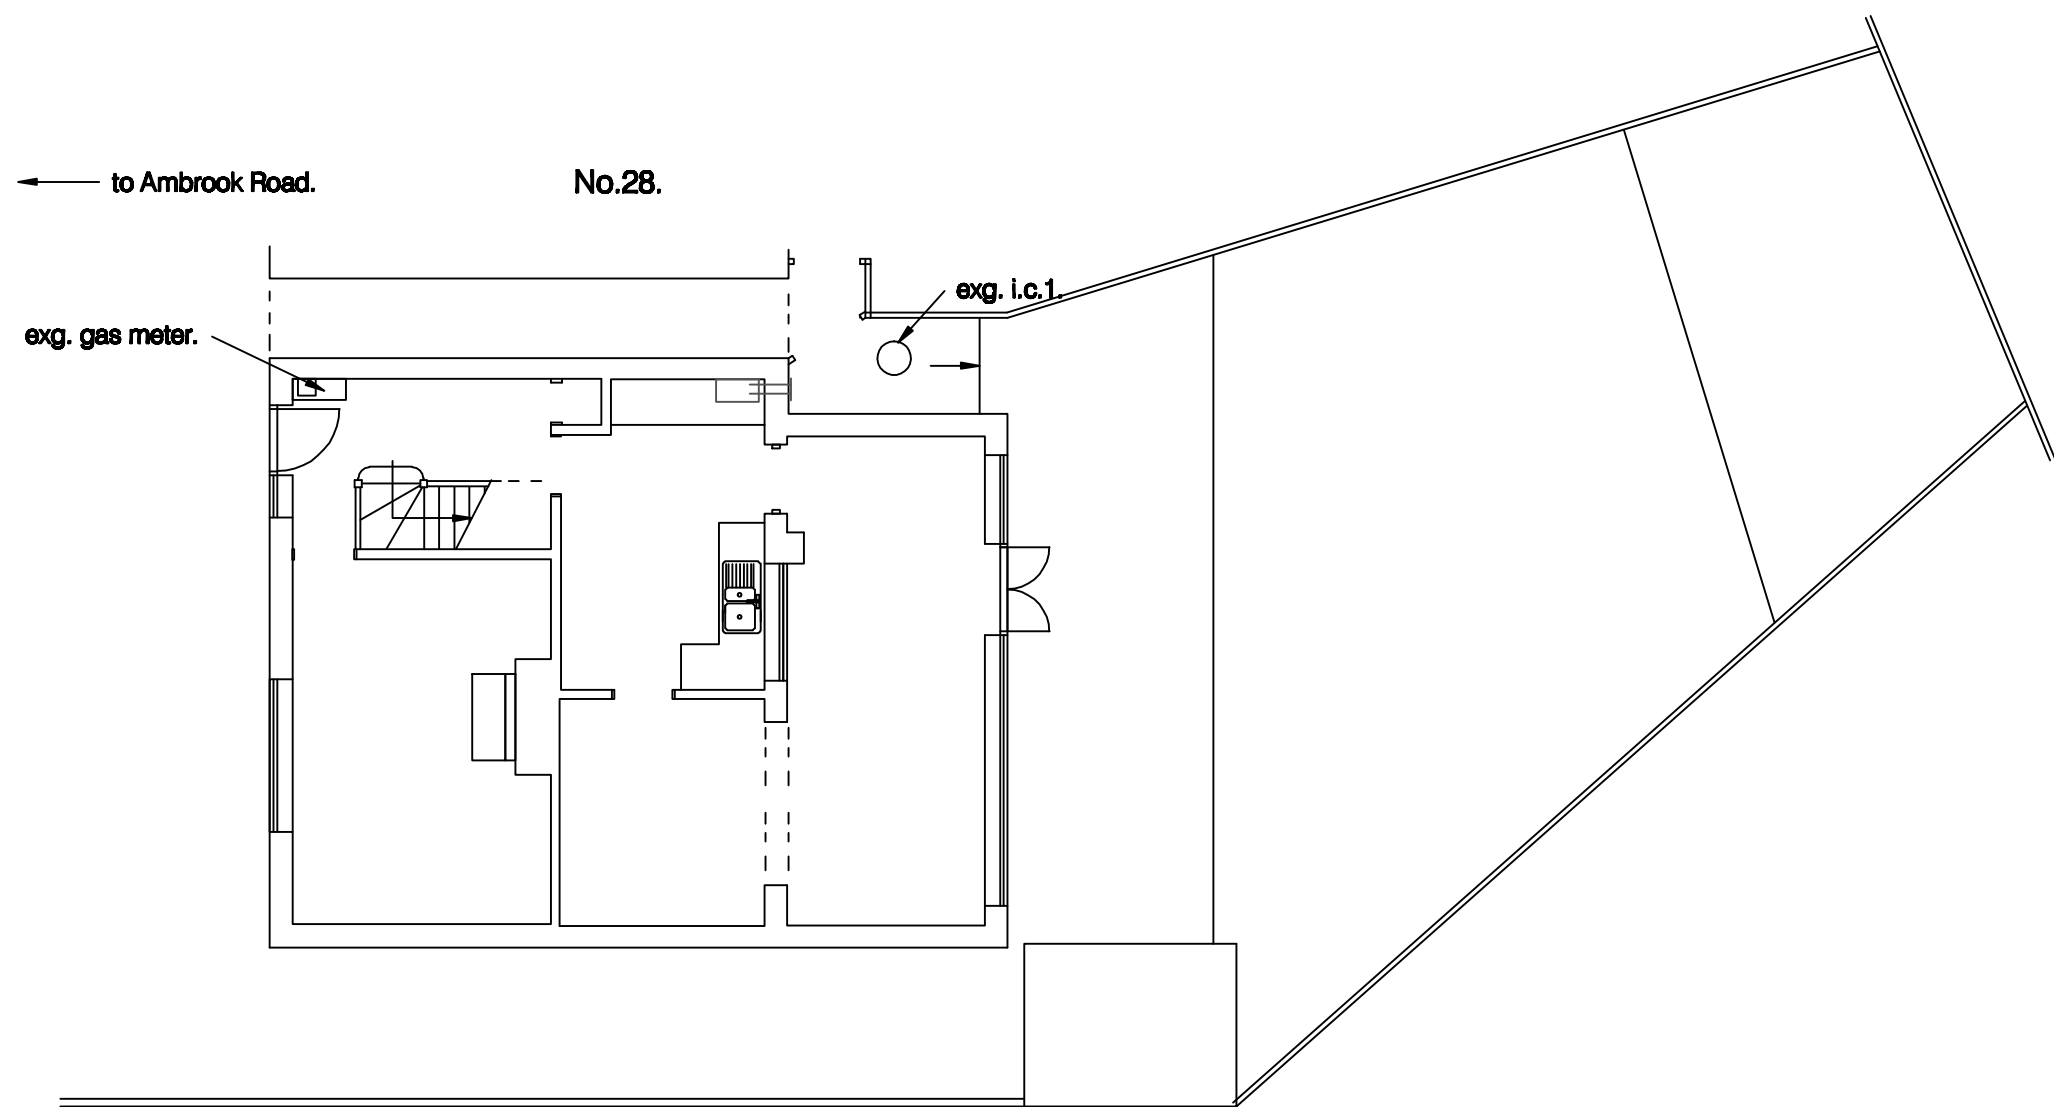


GROUND FLOOR

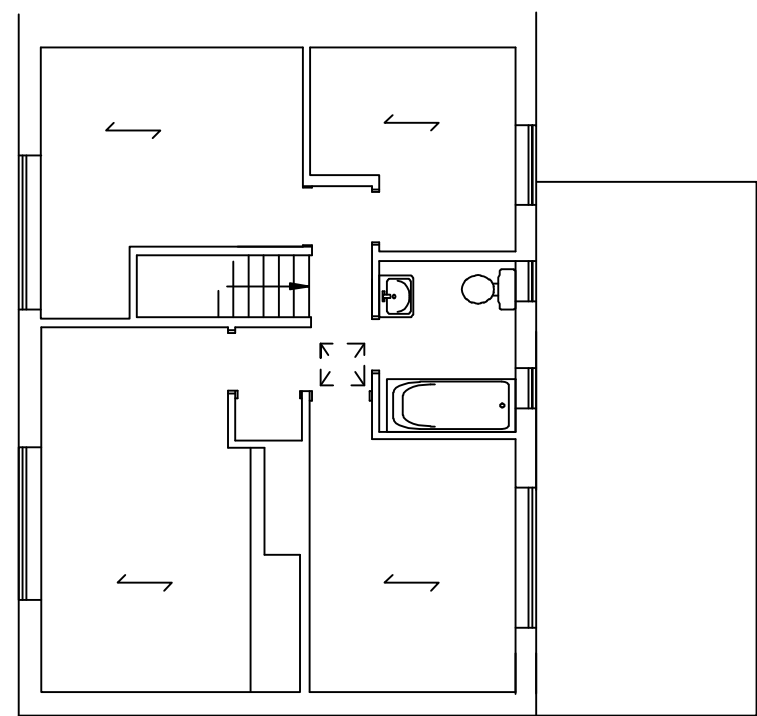

FIRST FLOOR

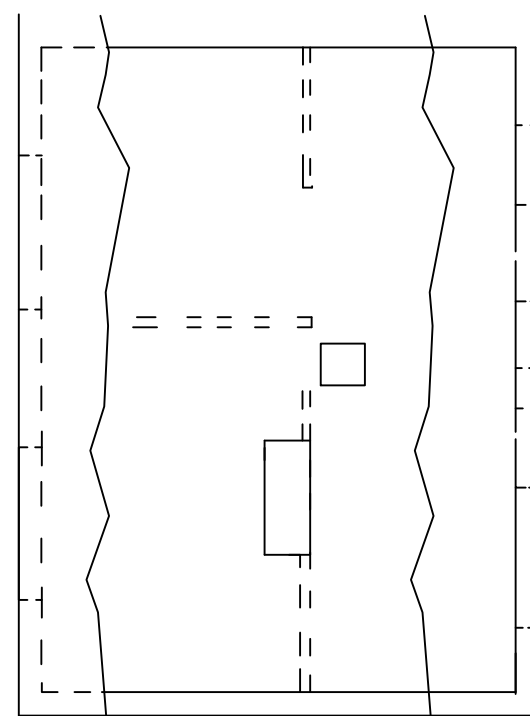


LOFT

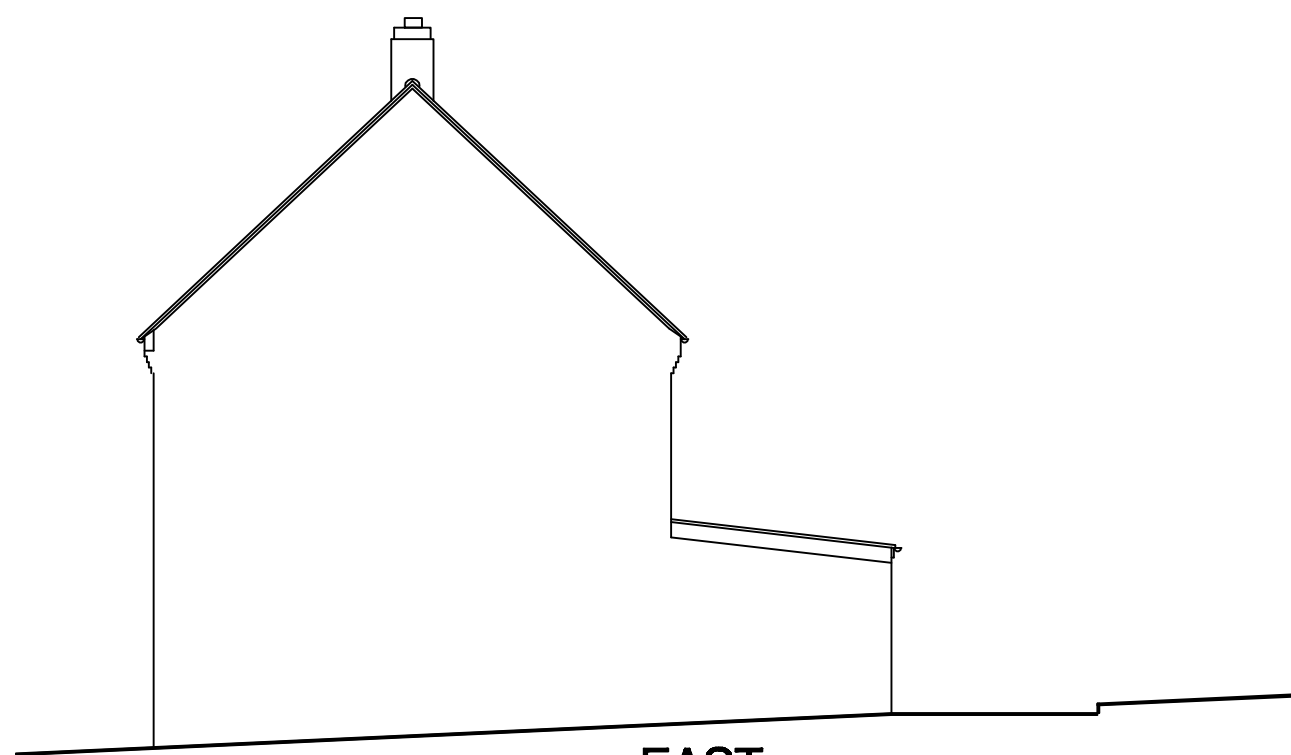

EAST



REAR

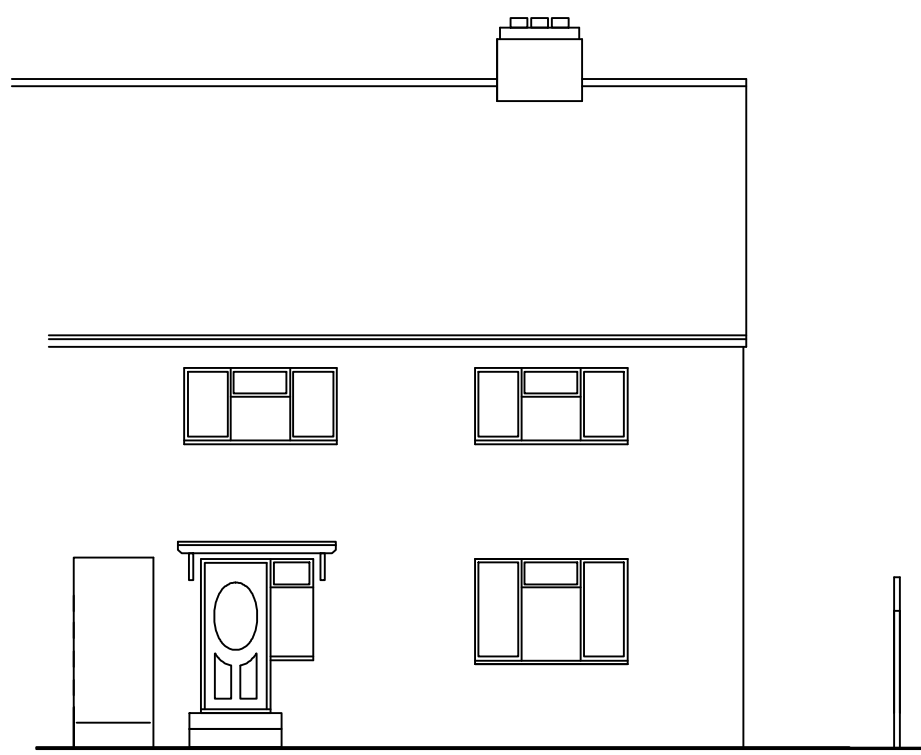

FRONT