


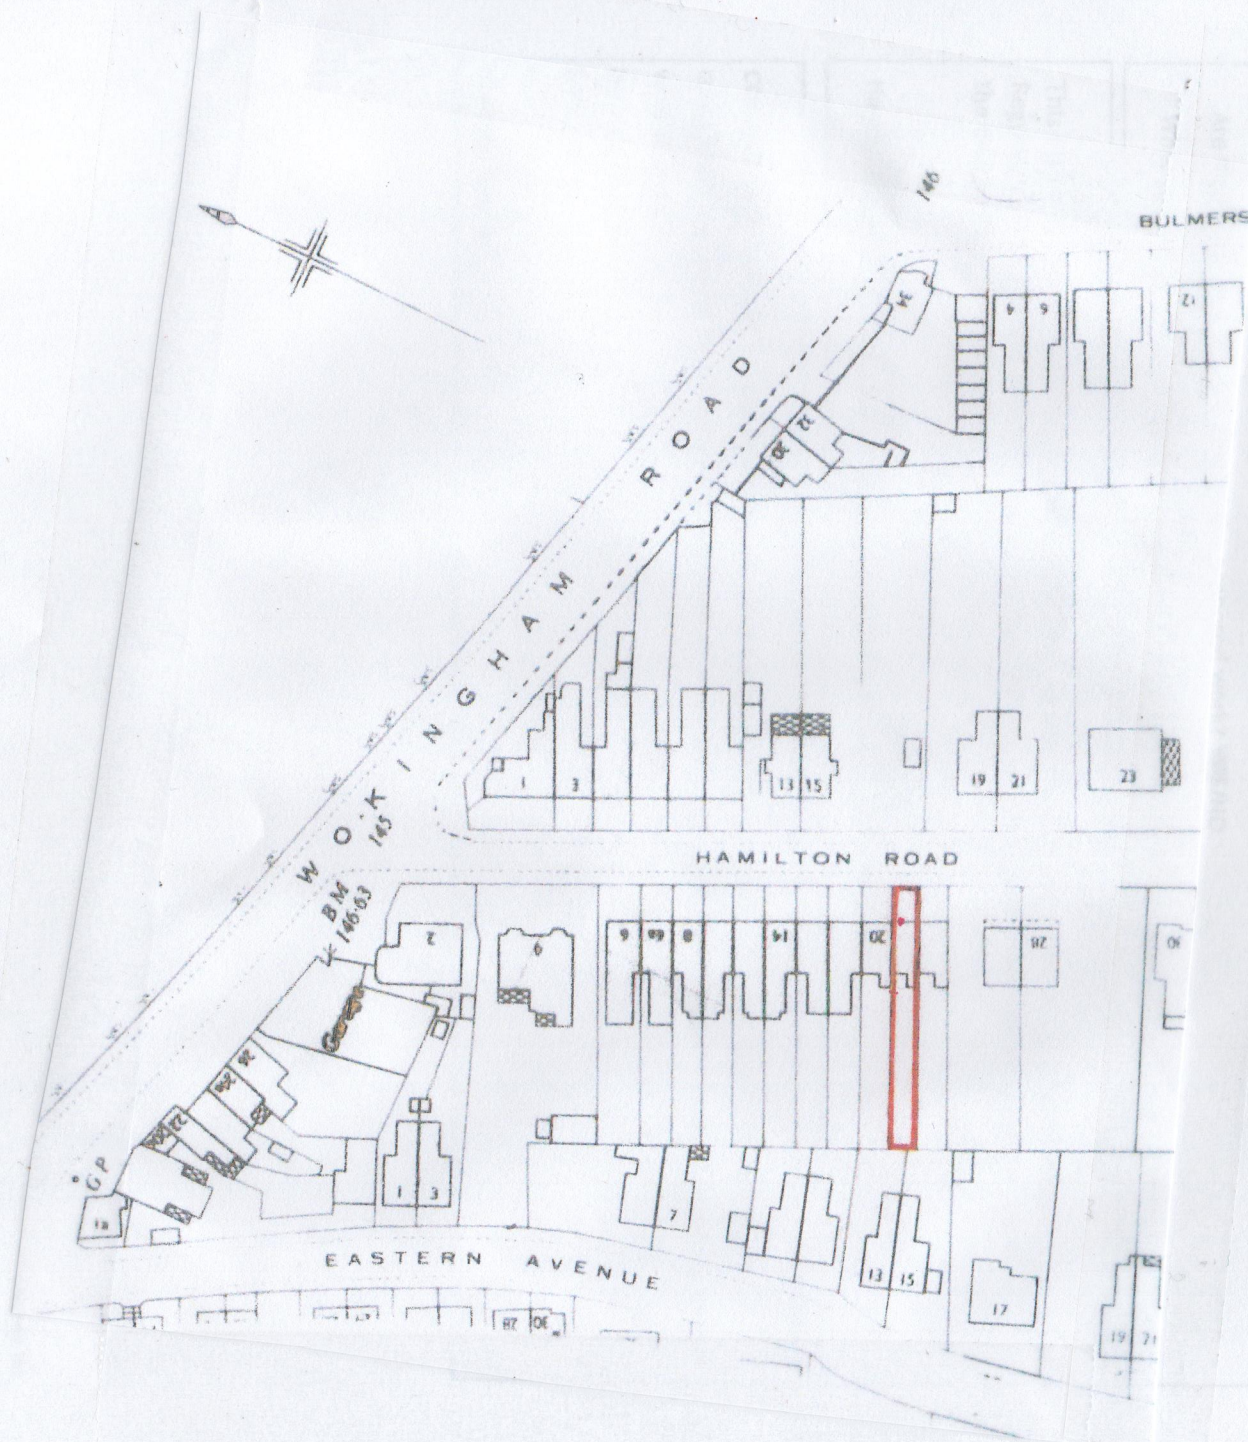

project

22 Hamilton Road
Reading, Berkshire

for

Mr M Gill

title

1:1250 Location Plan

drawing no:

1300 / 4

M D Howlett
architectural consultant

11 Prospect Street, Caversham, Reading
Berkshire RG4 8JB; tel: (0118) 947 7117
Email: pmaarc@globalnet.co.uk

Date October 2020

0

25

50m @ 1:1250 on A4