



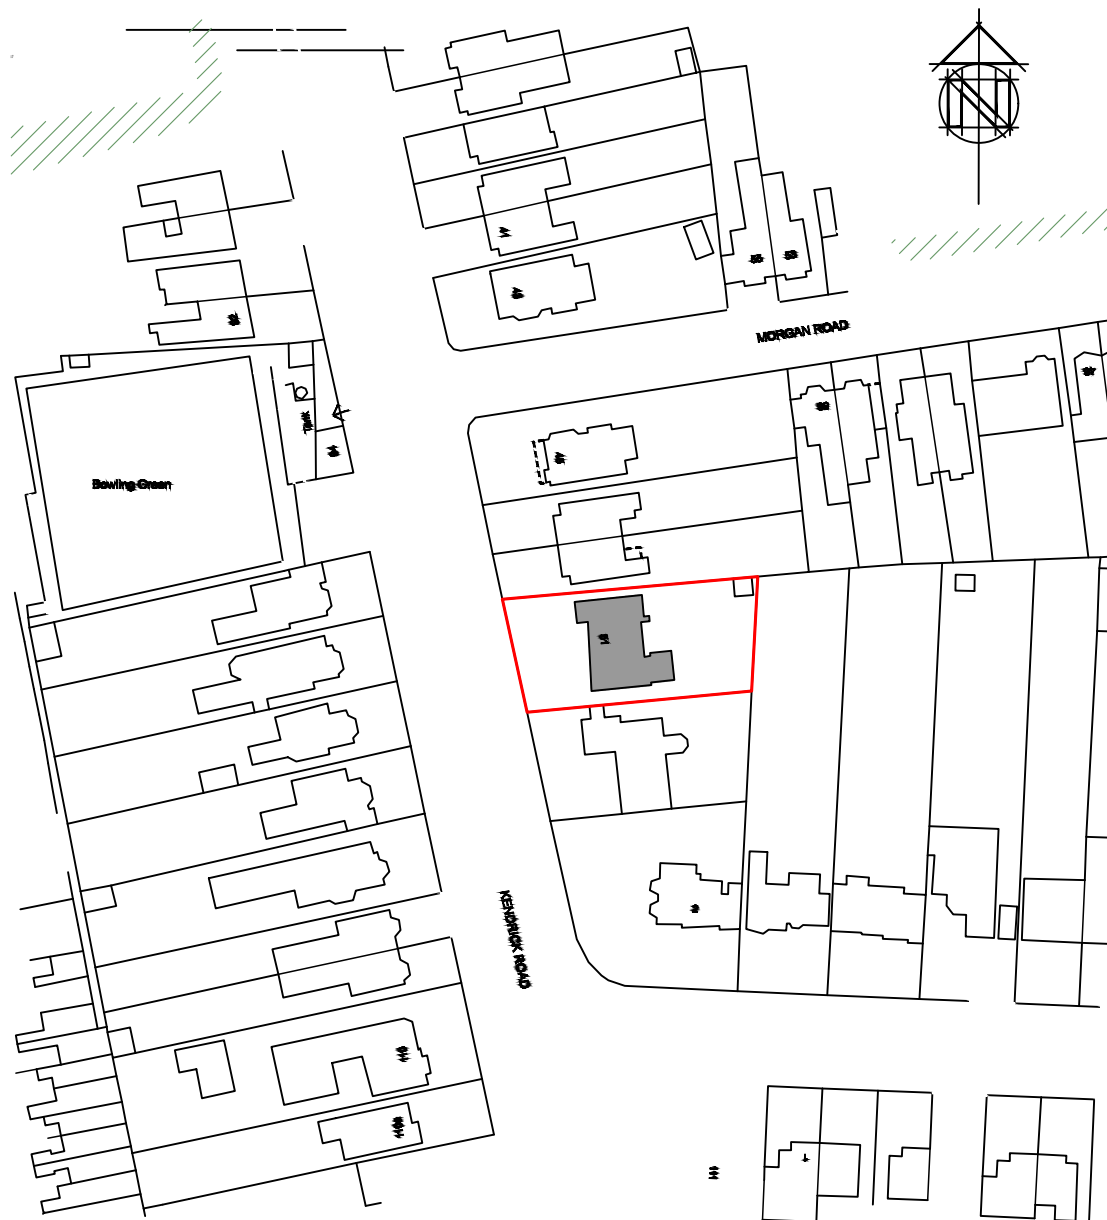

1:1250

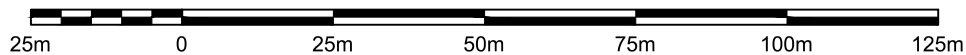

This Plan includes the following Licensed Data: OS MasterMap Colour PDF Location Plan by the Ordnance Survey National Geographic Database and incorporating surveyed revision available at the date of production. Reproduction in whole or in part is prohibited without the prior permission of Ordnance Survey. The representation of a road, track or path is no evidence of a right of way. The representation of features, as lines is no evidence of a property boundary. © Crown copyright and database rights, 2020. Ordnance Survey 0100031673



CLIENT Mr & Mrs Quance
PROJECT 51 Kendrick Road
Reading, RG1 5EA
DRAWING Location Plan

STATUS PLANNING

SCALE 1:1250 @A3 DATE May 2021
DRAWN TH CHECKED PH NO 0012-06 REV -

THIS DRAWING MUST NOT BE SCALED UNLESS ISSUED FOR PLANNING PURPOSES. ALL DIMENSIONS ARE TO BE VERIFIED PRIOR TO SETTING OUT, COMMENCING WORK, OR PRODUCTION OF FABRICATION DRAWINGS. REPORT ANY DISCREPANCIES TO THE SUPERVISING AGENT IMMEDIATELY. ©

REV	COMMENTS	DATE