


## PROPOSED ELEVATION A-A

scale 1:20

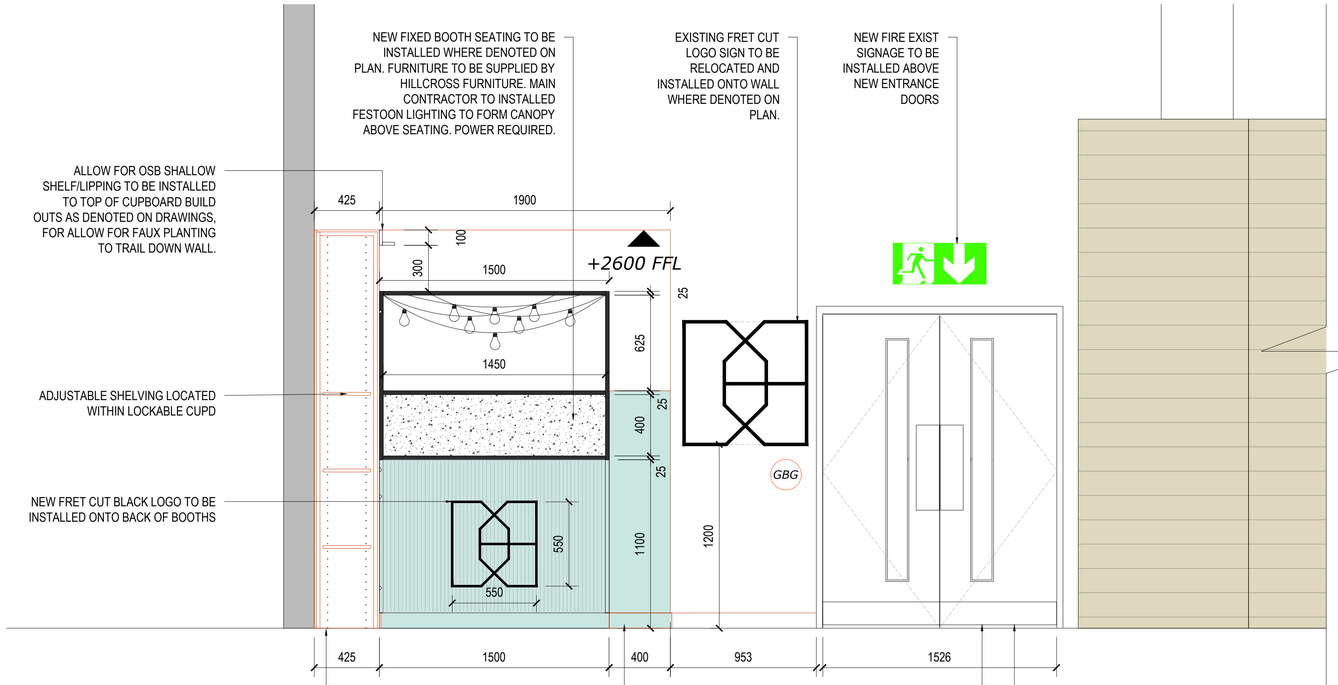


## KEY PLAN

NTS

- *The contractor must verify all dimensions on site before any works are undertaken, discrepancies are to reported to the project architect/designer for clarification.*
- *All works will be carried out in accordance with the SAVERS NEW STORE STANDARD SPECIFICATION document & are to comply with the tenants fit out guidelines following landlords approval.*
- *HVAC, M&E layouts are indicative & must be verified with the relevant contractor before commencement of work.*
- *All works to be carried out in accordance with the fire strategy and fire cert application schedule produced by the landlord team issued at tender.*
- *The existing\proposed sprinkler system is to be assessed by contractor to ensure the system is in compliance with building regs part B.*
- *This drawing remains the property of ASWATSON/SAVERS & may not be reproduced in any way without prior consent.*

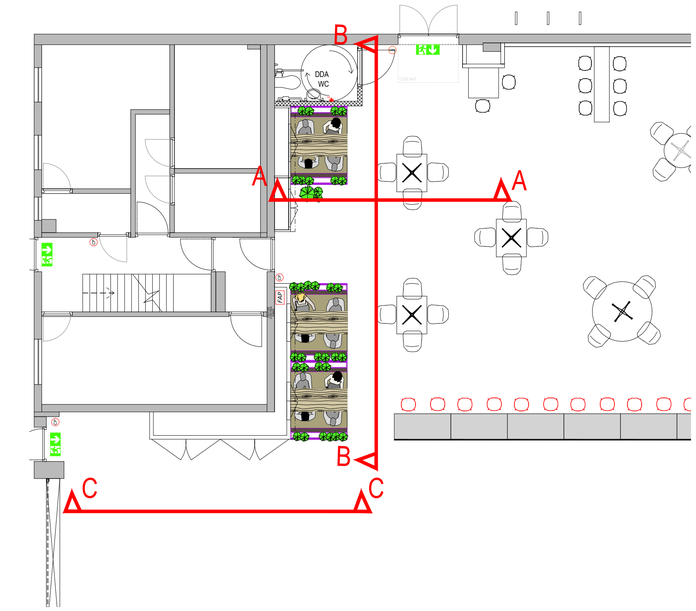


## PROPOSED ELEVATION B-B

scale 1:20

| REV | DATE | BY | REVISION NOTE |
|---|---|---|---|
| - | 21.12.20 | NK | ISSUED TO CLIENT |
| A | 03.02.21 | NK | ISSUED FOR PLANNING |

DRAWING TITLE: PROPOSED ELEVATIONS A AND B

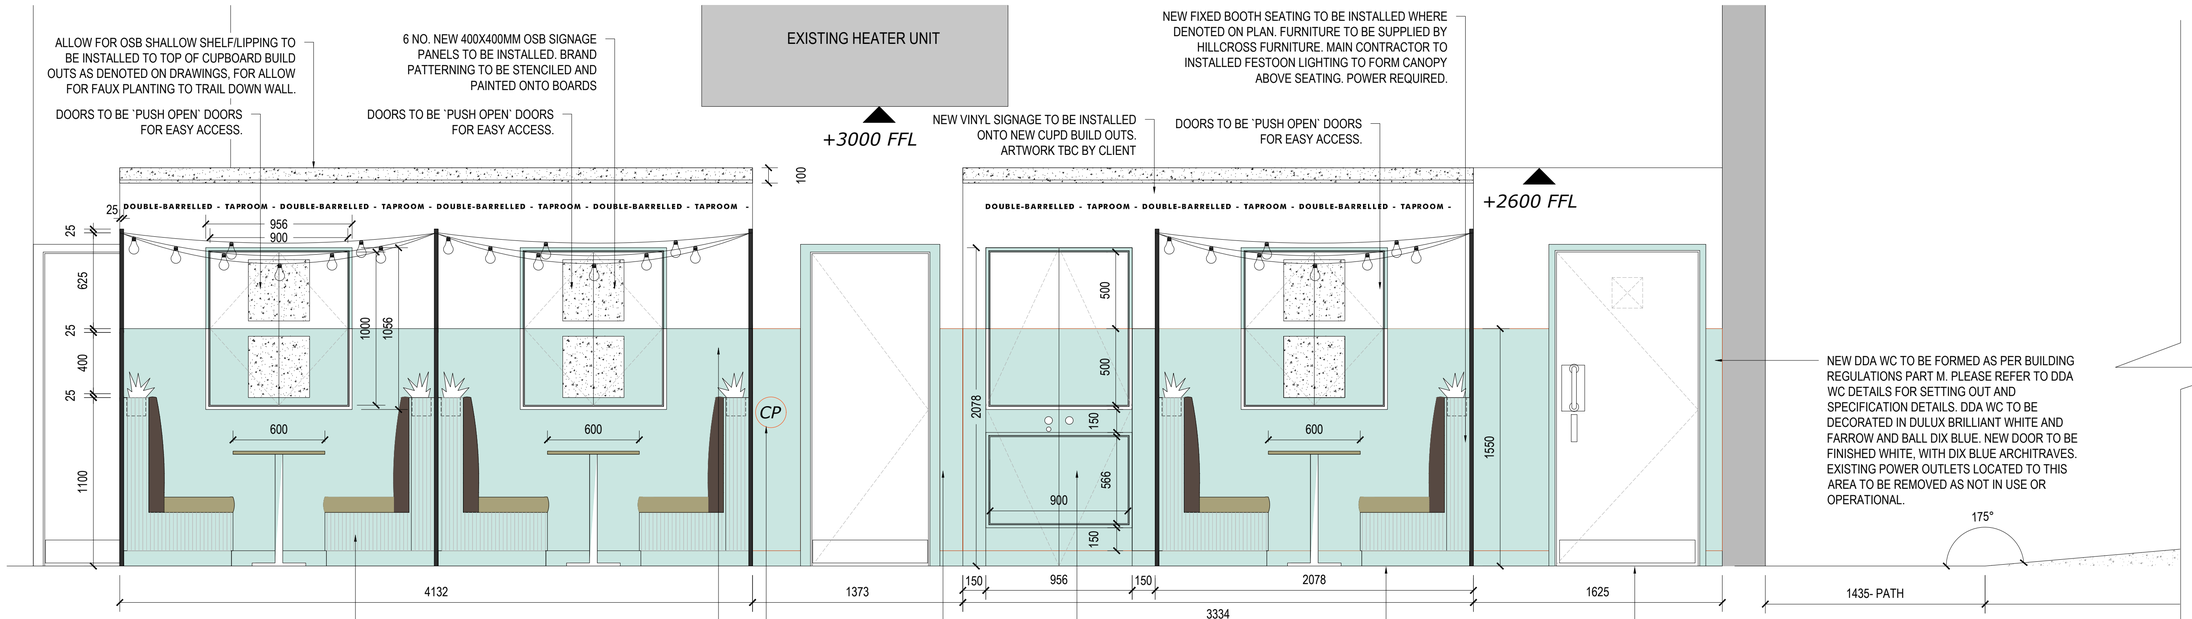PROJECT: J03_DOUBLE BARRELLED BREWERY

SCALE: 1:20 @ A1 | DATE: 03.02.21 | REVISION: A

PROJECT ADDRESS:
DOUBLE BARRELLED BREWERY
Unit 20 Stadium Way, Tilehurst, Reading
RG30 6BX

STATUS: FOR APPROVAL

CLIENT: DOUBLE-BARRELLED

N Kerrison Design
N.Kerrison Design
e: nkerrisondesign@outlook.com
w: nkerrisondesign.com