
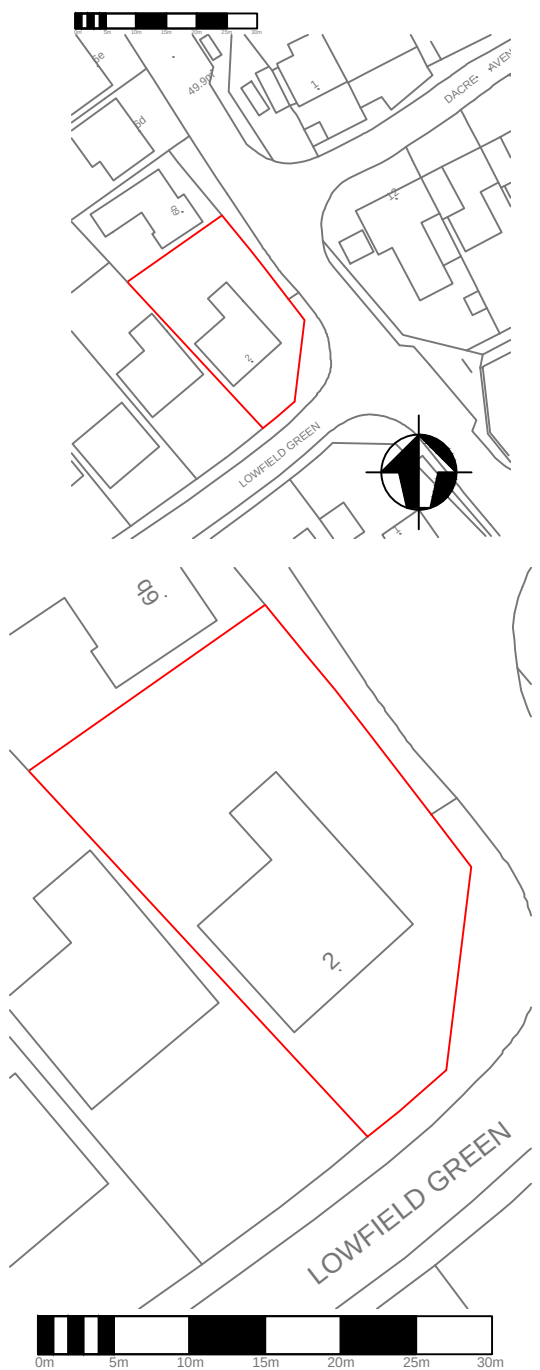
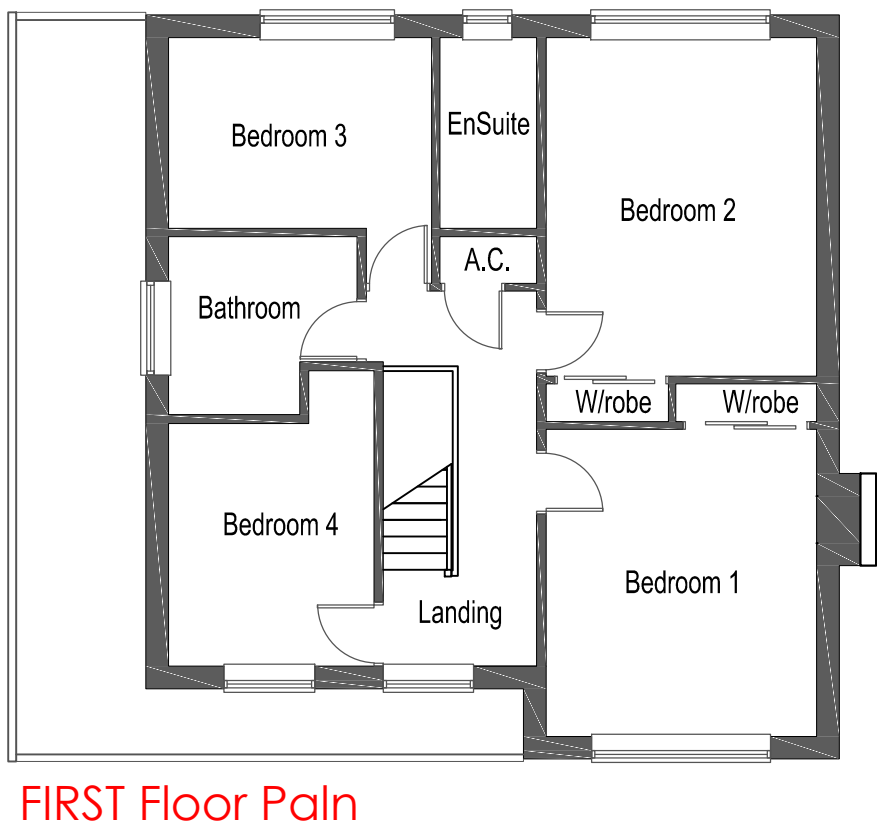
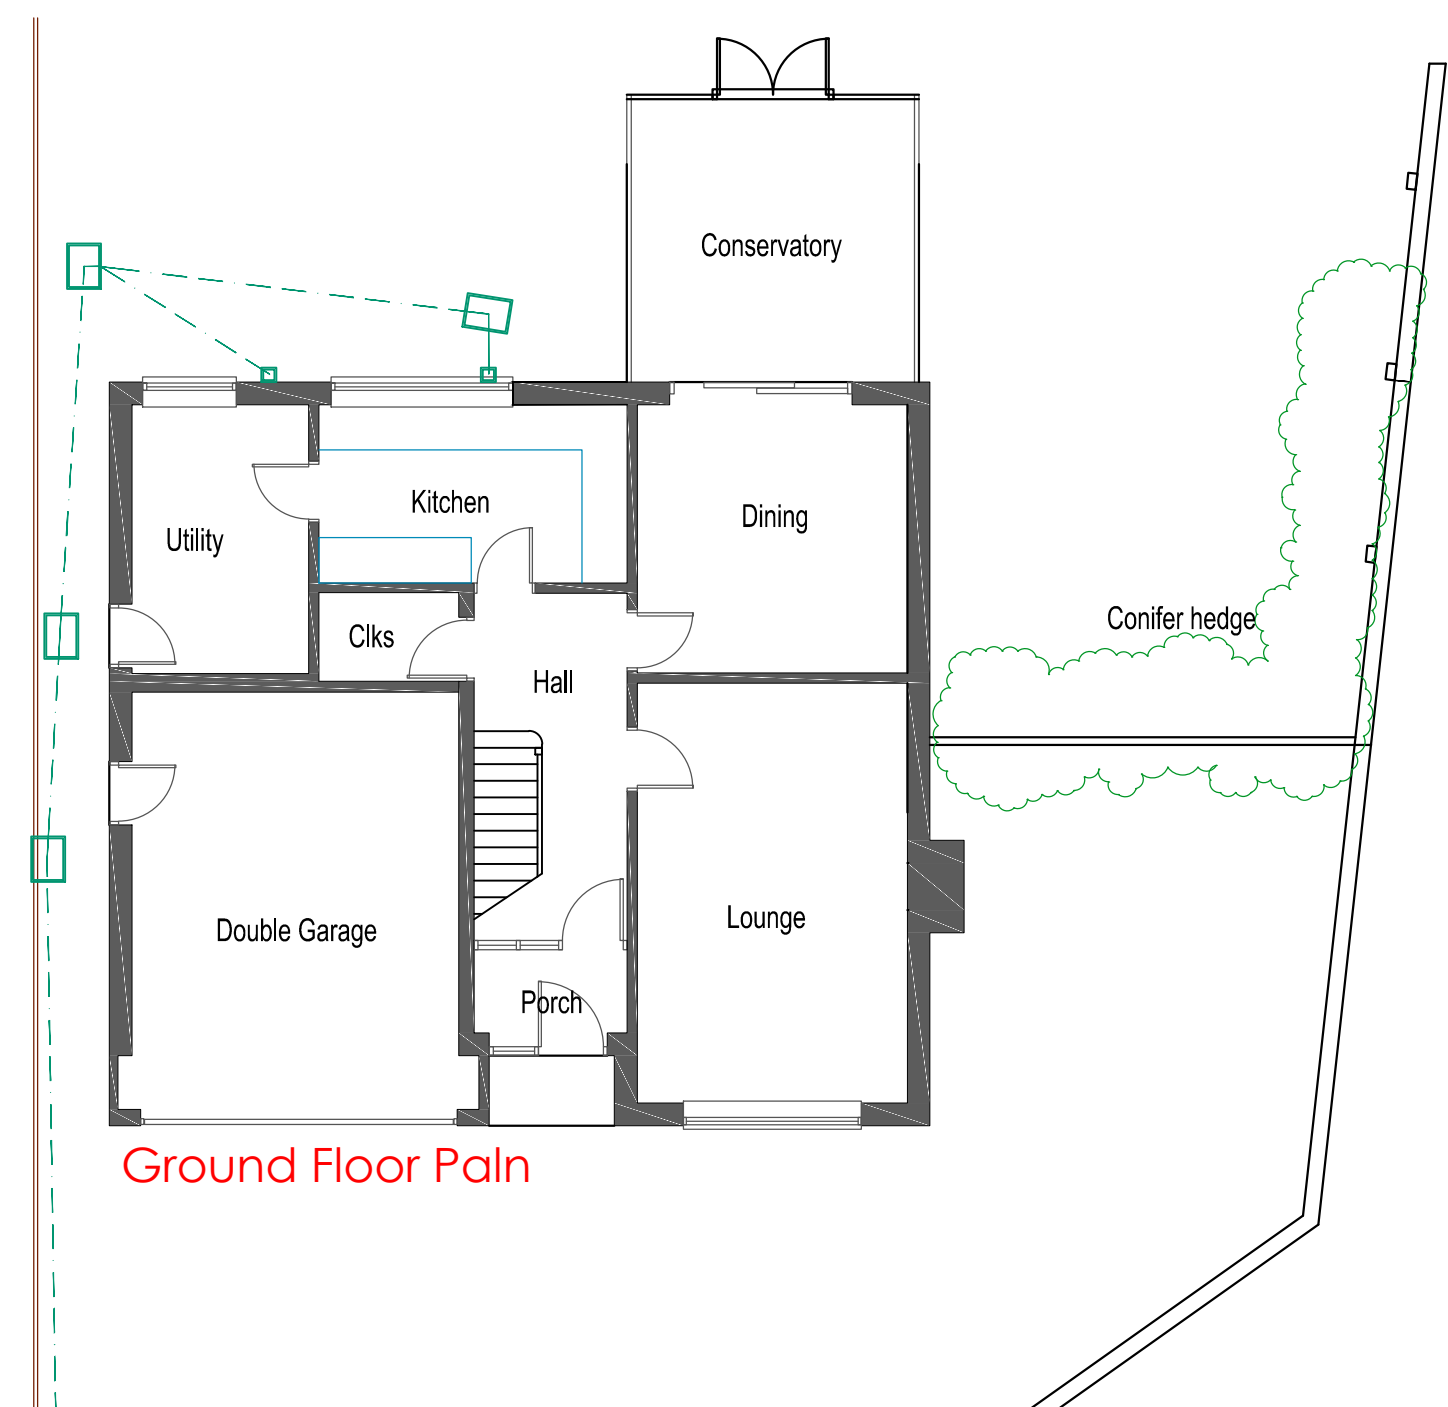
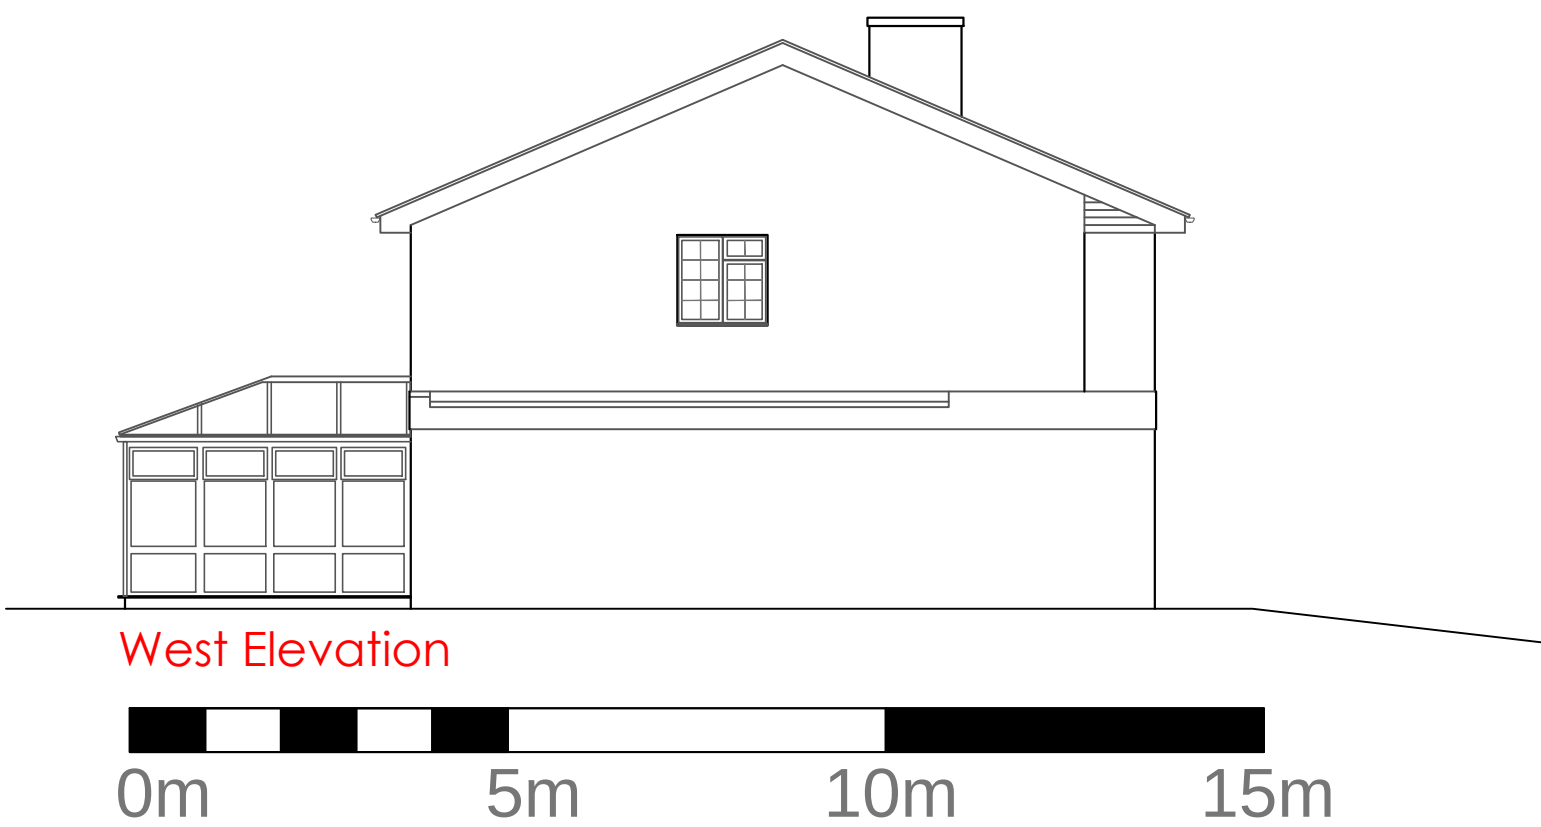


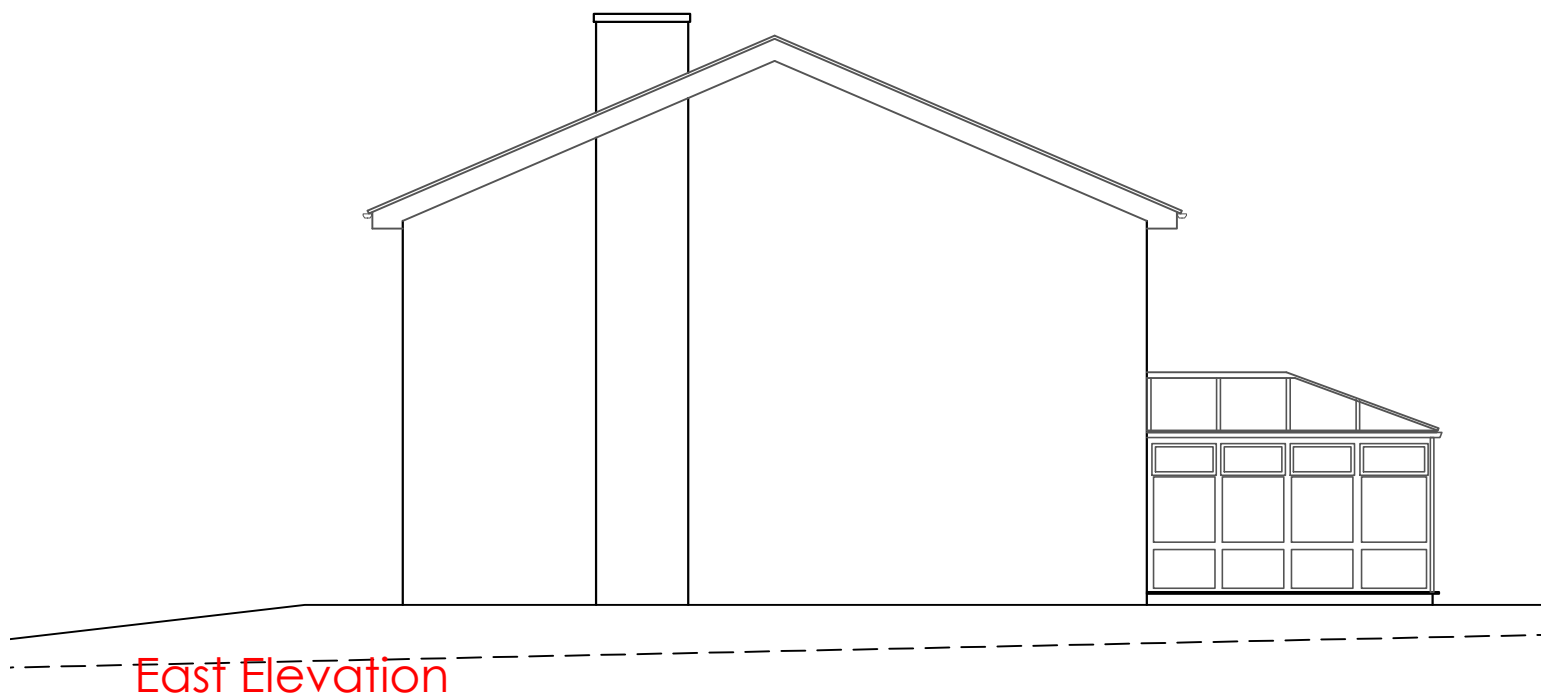

---DO NOT SCALE THESE DRAWINGS---
These drawings are to be read in conjunction with all relevant contract documentation including Structural Engineers' drawings, details and specification where provided.
Use written dimensions only, and **ALL** dimensions should be checked on site prior to commencement.
Any discrepancies between these drawings and other documents / drawings must be referred back to CSB Architects without delay.
The copyright both physical and intellectual remains with CSB Architects and the use of and / or copying these drawings in whole or in part for purposes other than the related project is expressly forbidden unless confirmed in writing by a director of CSB Architects (CSB Architectural Design Ltd.)

Client: MR & MRS DANG 2 Lowfield Green, Caversham, Reading	
Contract: PROPOSED DOUBLE STOREY SIDE & SINGLE STOREY REAR EXTENSIONS	
Title: EXISTING PLANS & ELEVATIONS	
Scale: 1:100, 500, 1250 @ A2	Date: 29/09/20 Drawn: CSB Checked:
CSB Architects ASTWOOD BANK WORCESTERSHIRE B96 6DP Telephone: 01275 893640 Email: info@csbarchitects.co.uk	
Drawing no. P-01	
Job no. C2021-23	Revision: