


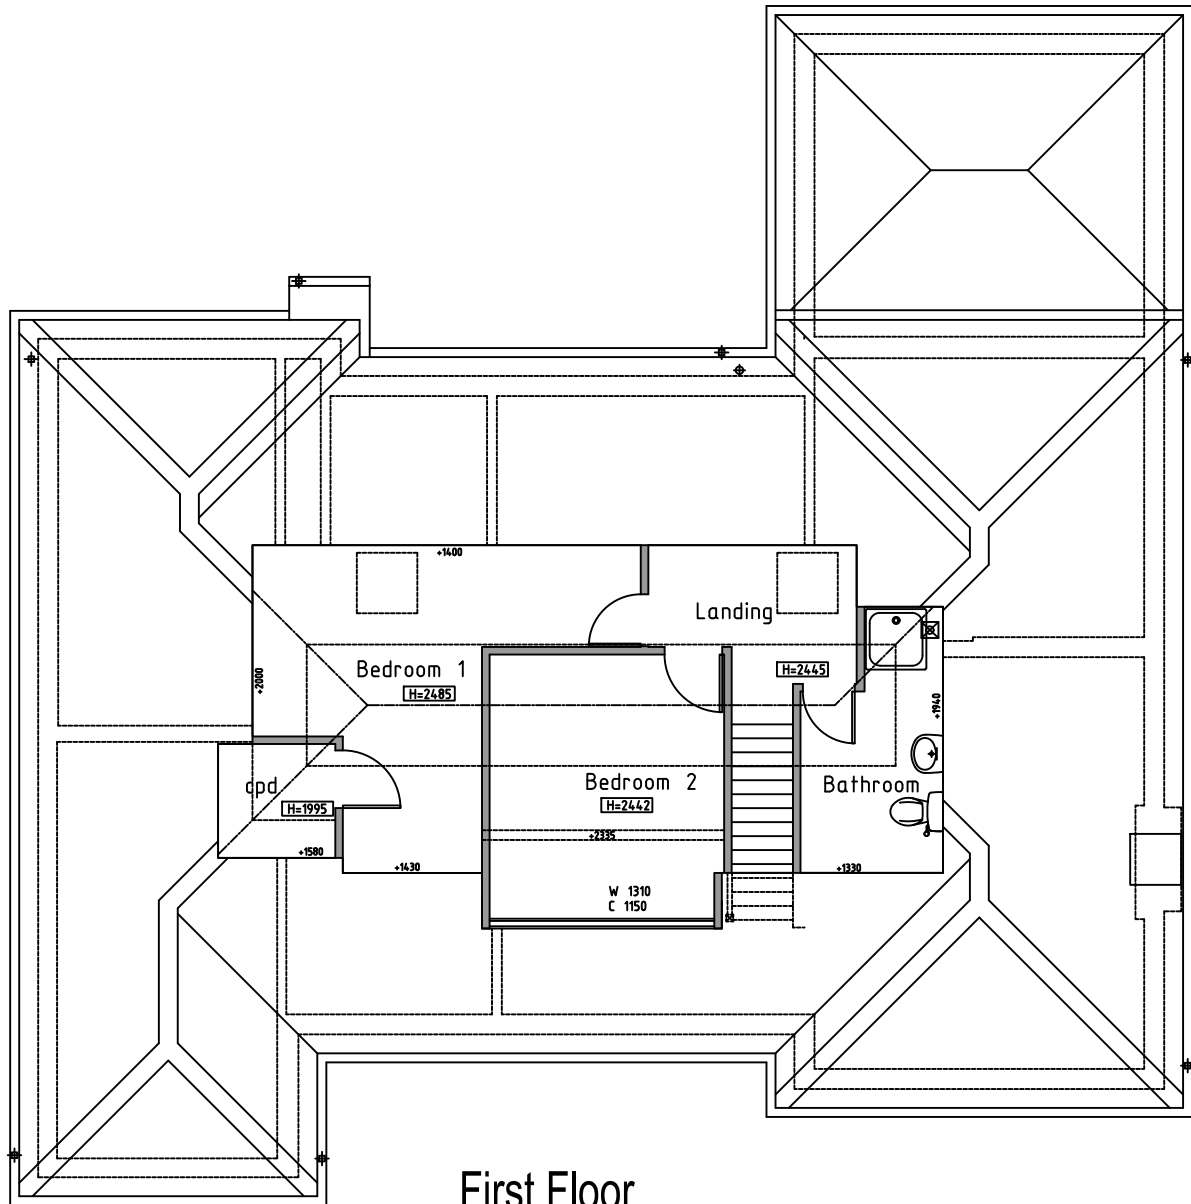


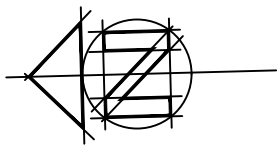

First Floor

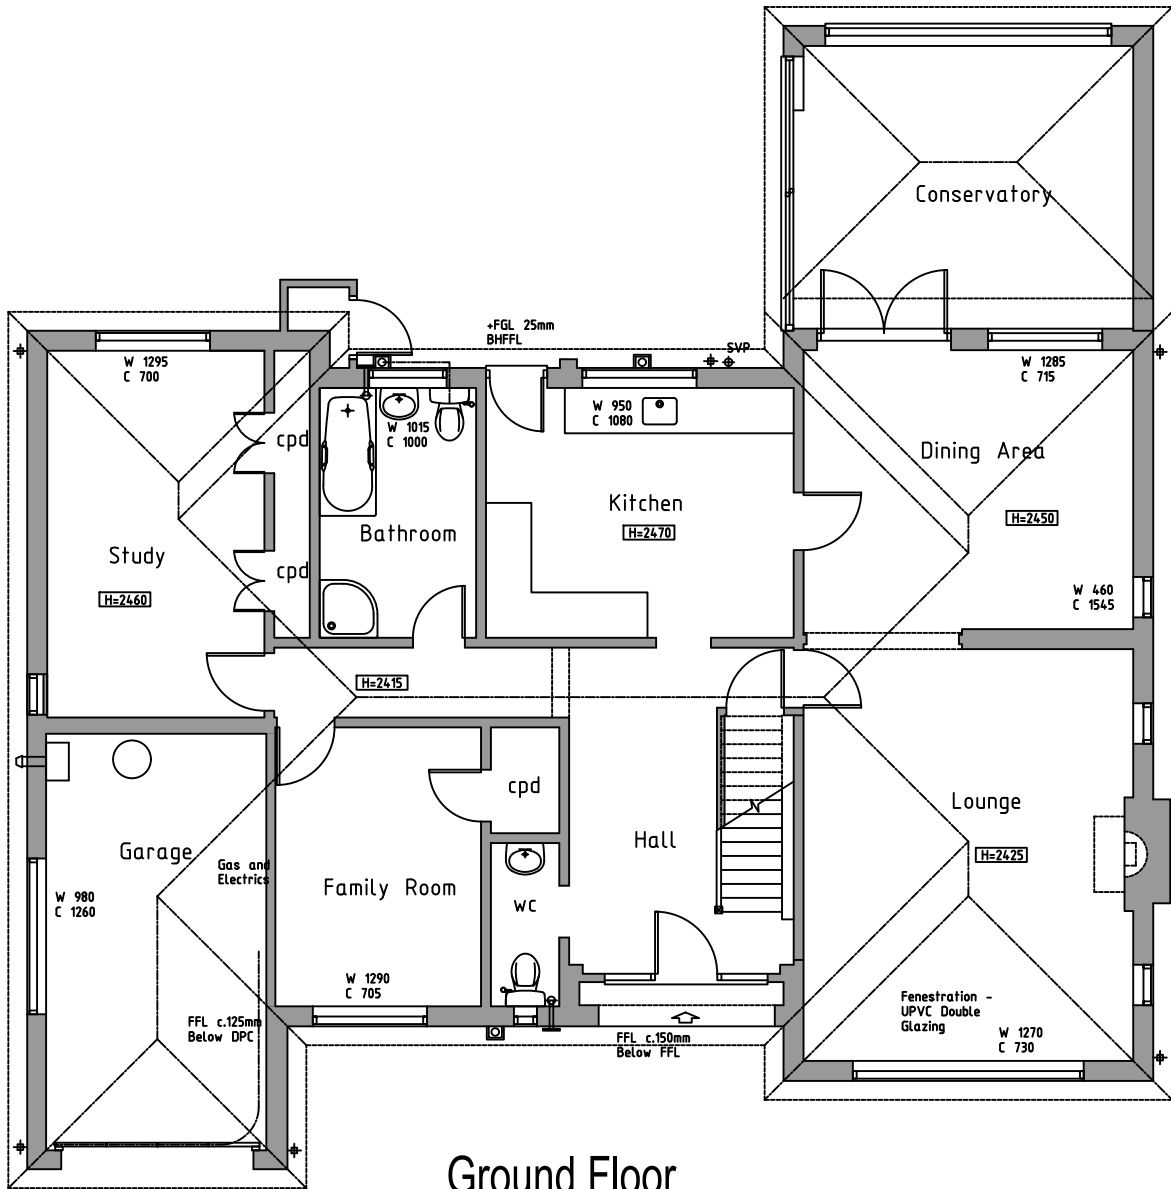

Ground Floor

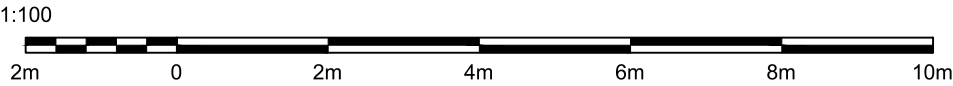

A	Print layout amended for re-submitted plans	May 2021
REV	COMMENTS	DATE

CLIENT Mr & Mrs Quance
PROJECT 51 Kendrick Road
Reading, RG1 5EA
DRAWING Existing Plan
STATUS PLANNING
SCALE 1:100@A3 DRAWN TH CHECKED PH NO 0012-01 REV - A
DATE May 2021

THIS DRAWING MUST NOT BE SCALED UNLESS ISSUED FOR PLANNING PURPOSES. ALL DIMENSIONS ARE TO BE VERIFIED PRIOR TO SETTING OUT, COMMENCING WORK, OR PRODUCTION OF FABRICATION DRAWINGS. REPORT ANY DISCREPANCIES TO THE SUPERVISING AGENT IMMEDIATELY. ©