
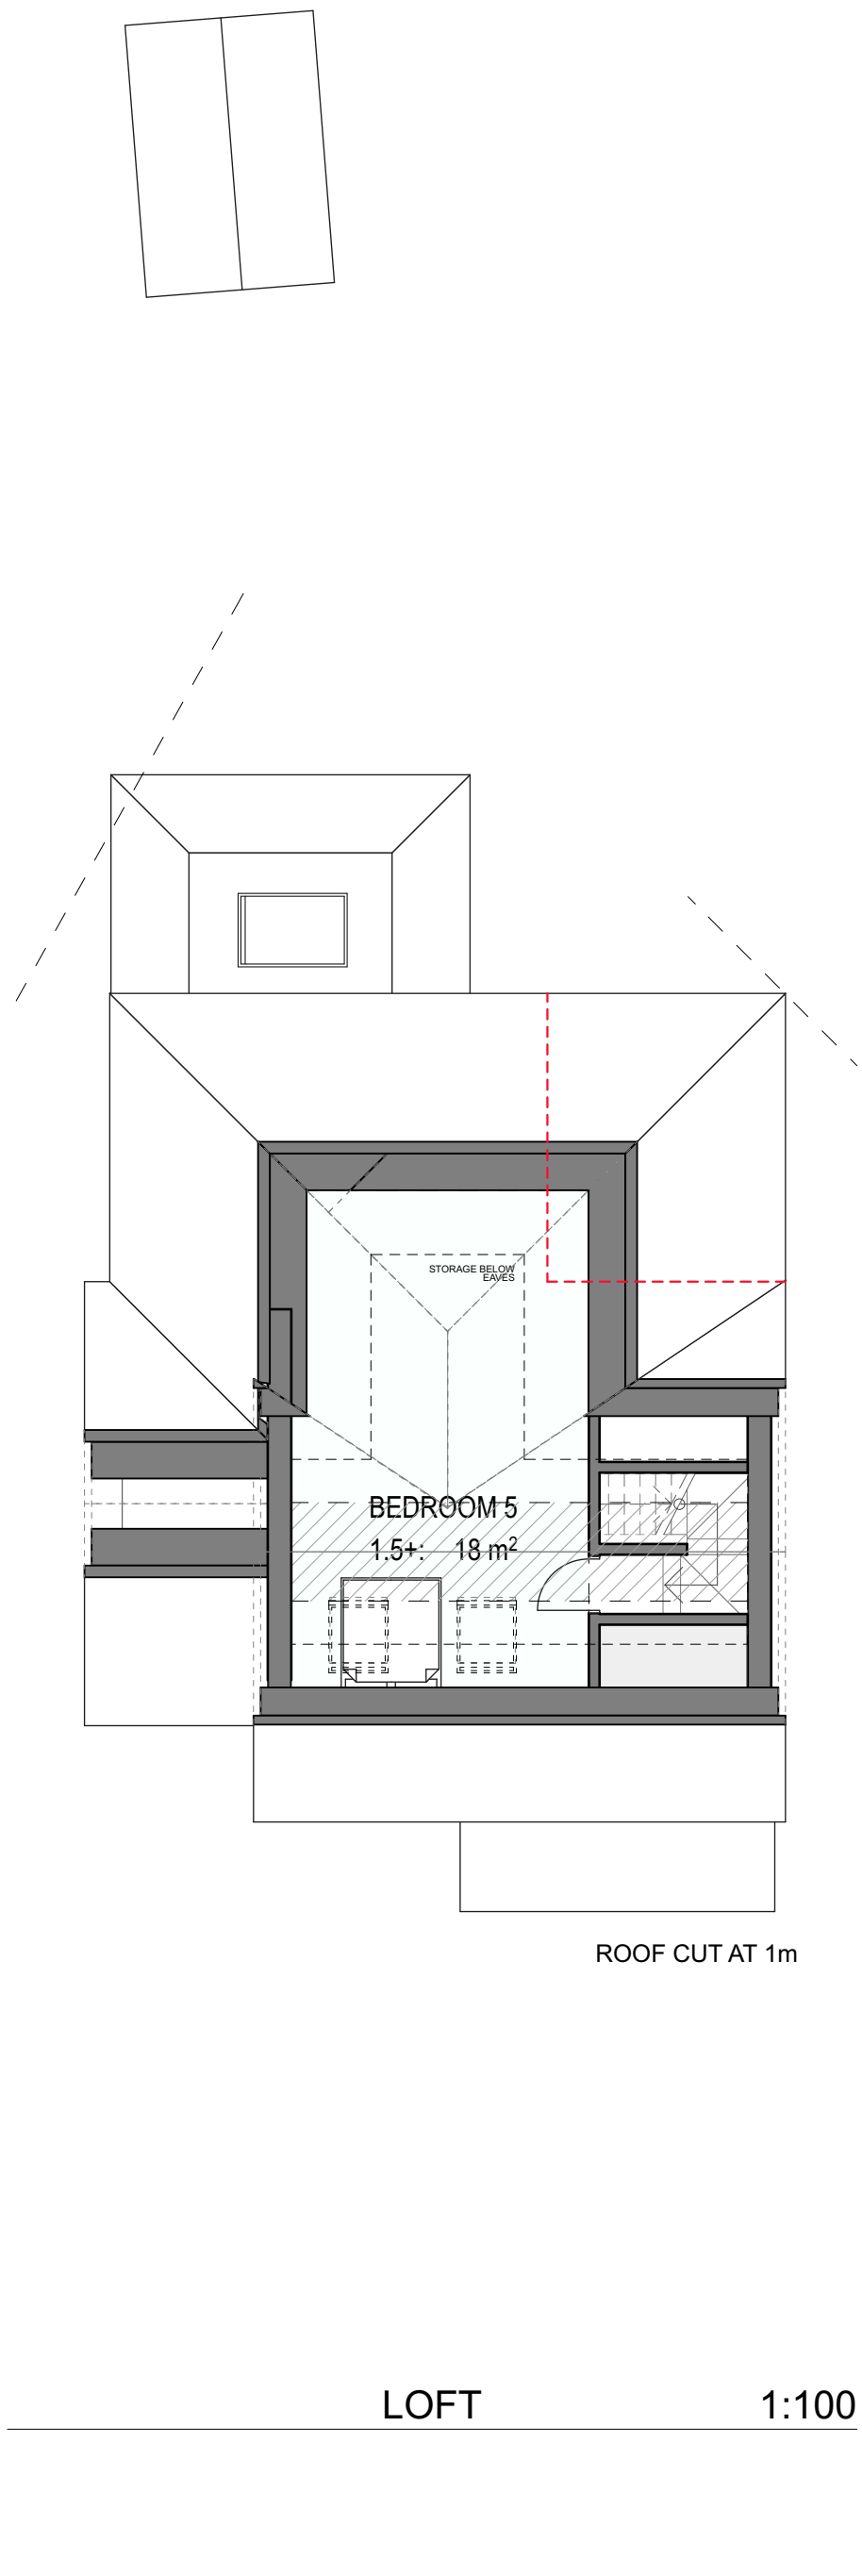
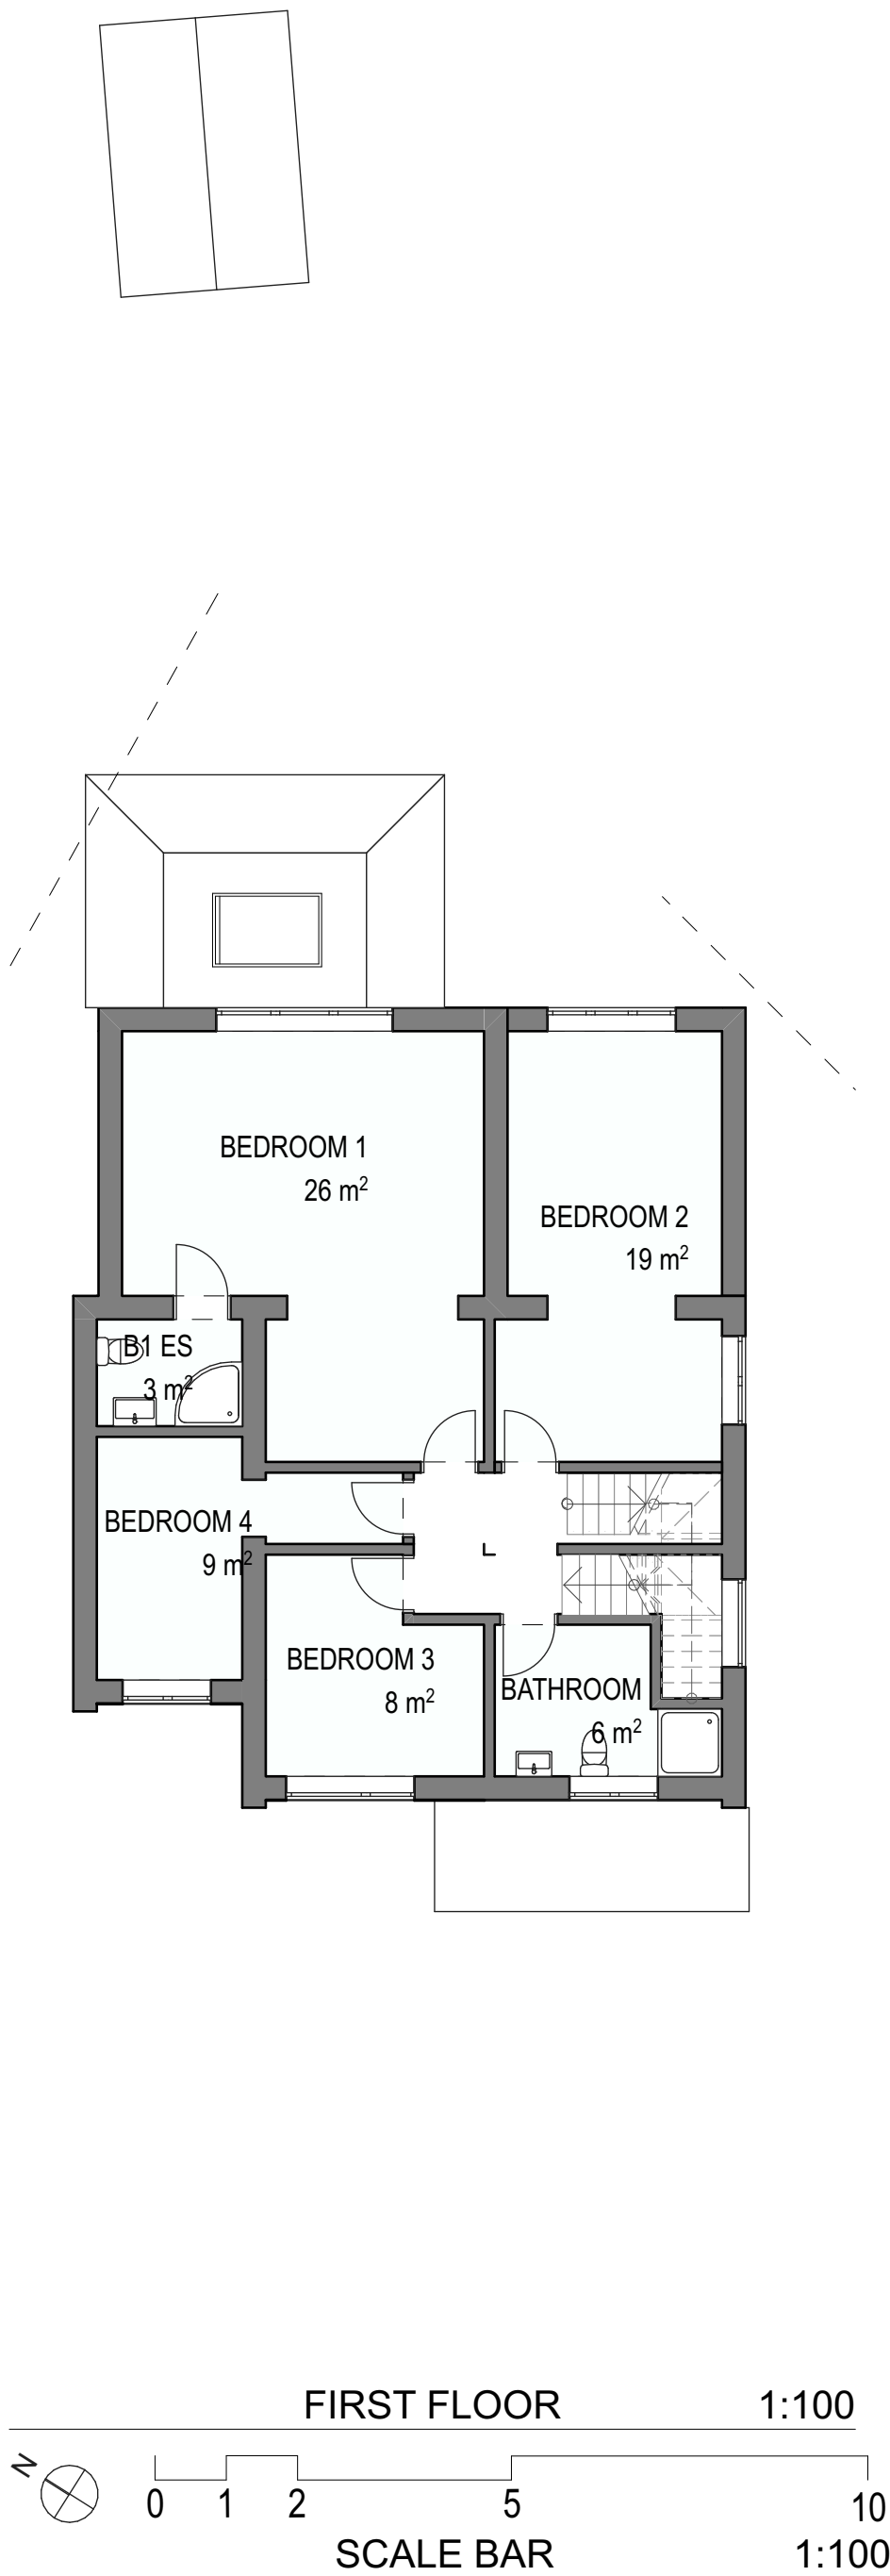


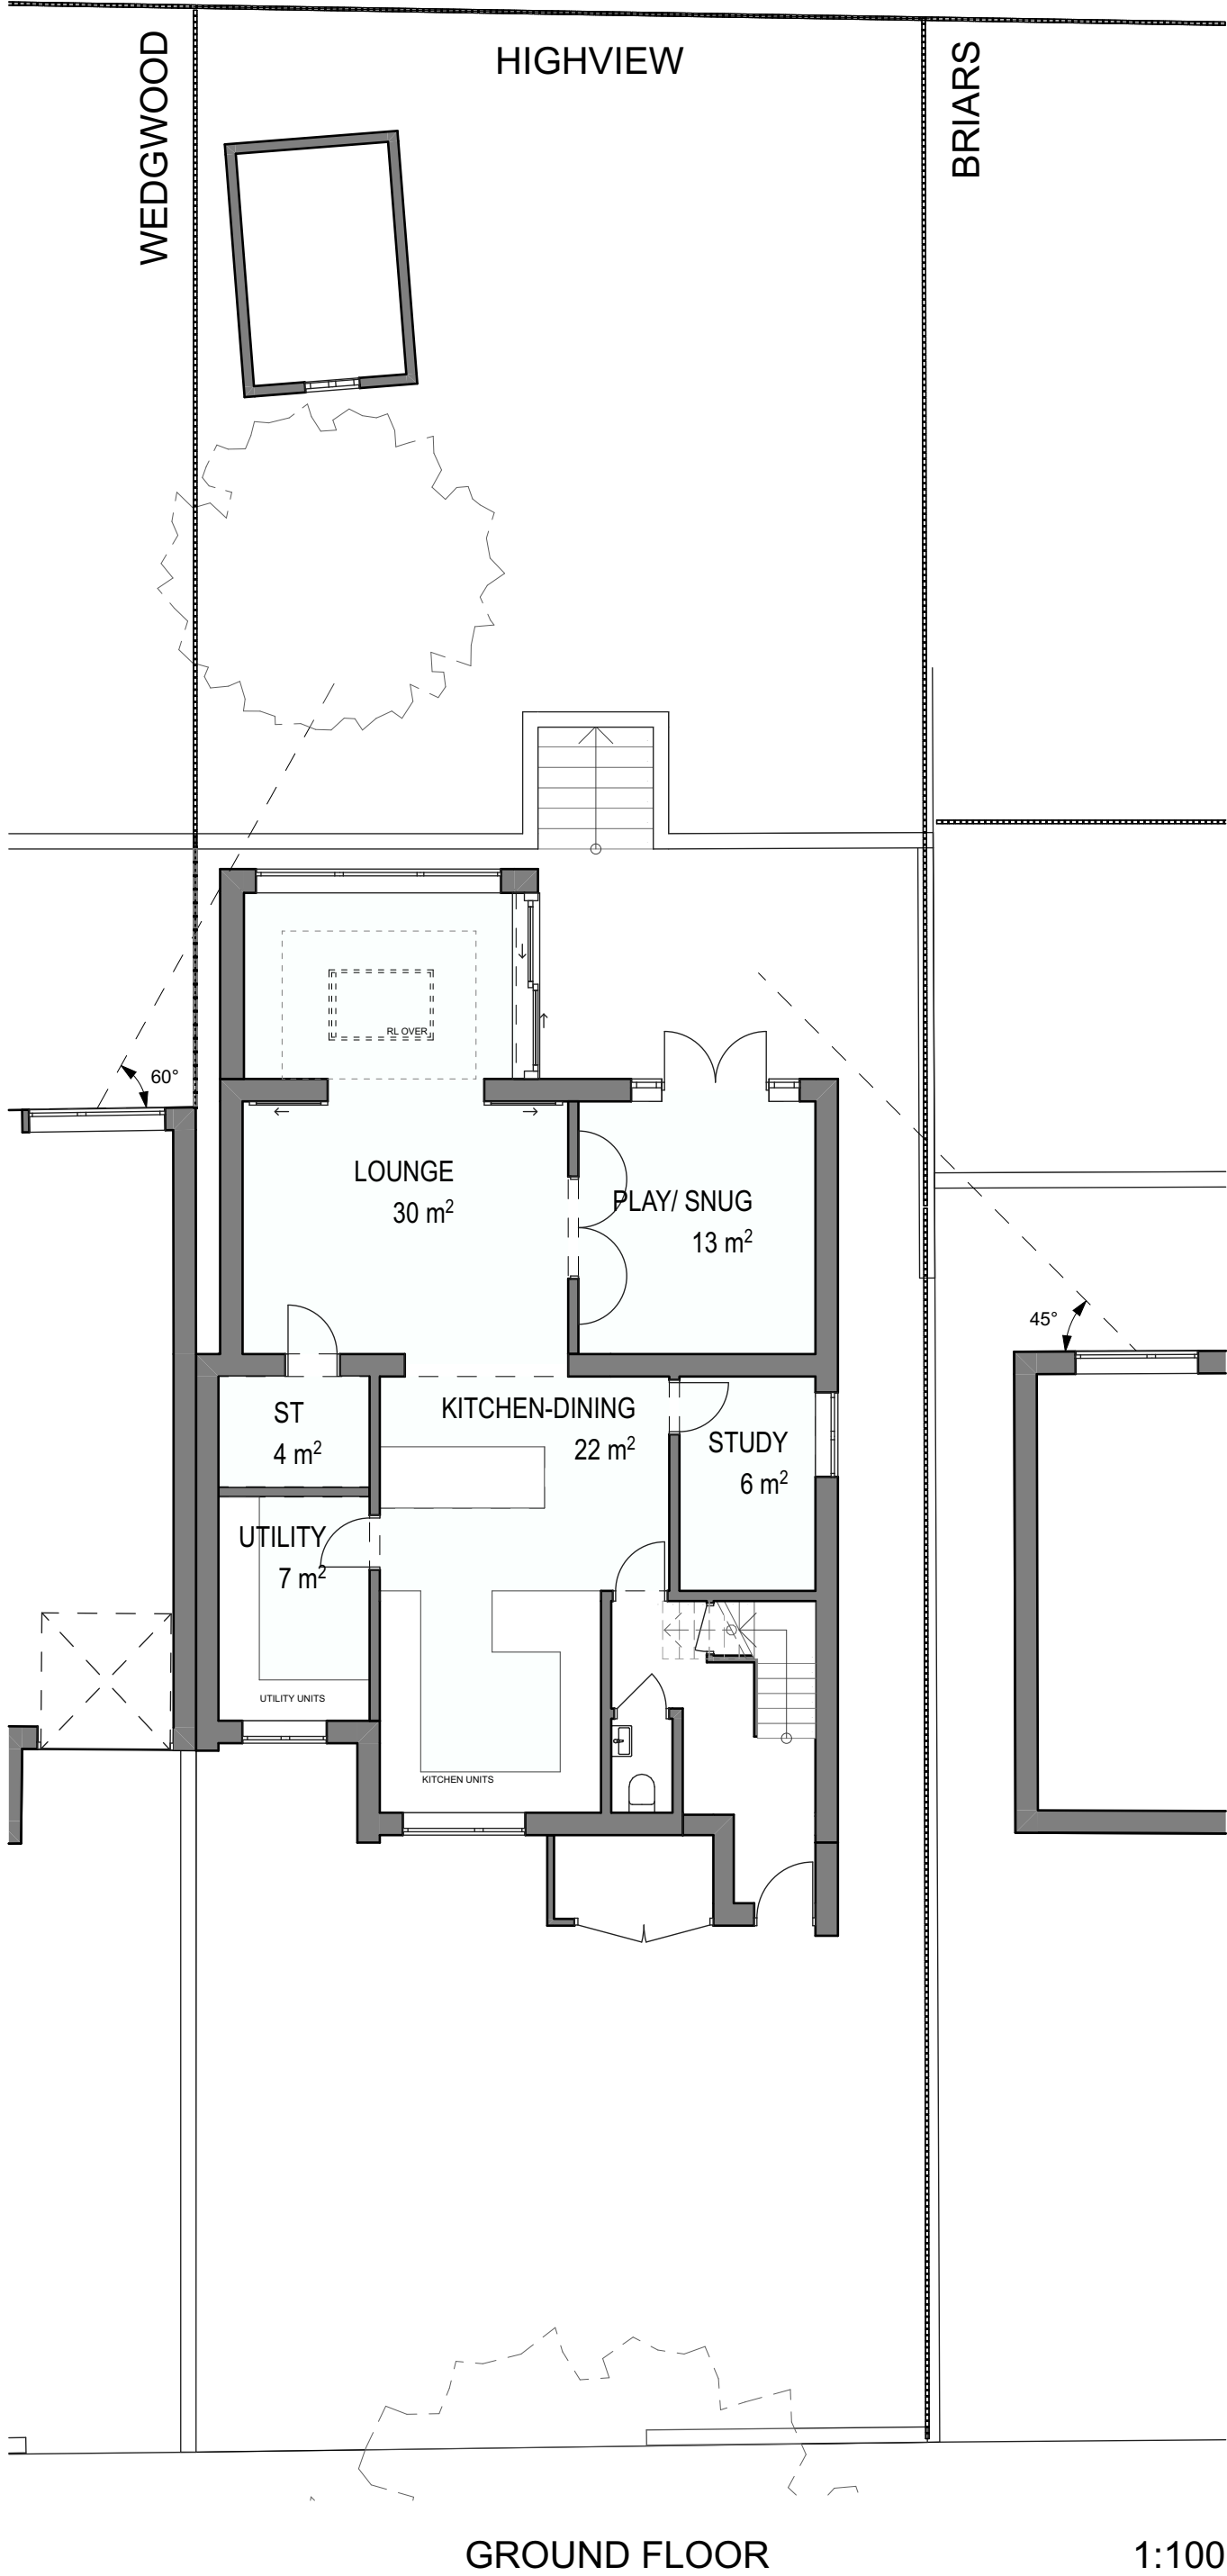

NOTES

NOT FOR CONSTRUCTION
THIS DRAWING IS FOR PLANNING ONLY
BASED ON CLIENT PLANS / OS / CHECK DIM'S
AREAS ARE INDICATIVE AND SUBJECT TO DESIGN
DEVELOPMENT

(C) COPYRIGHT HIVES ARCHITECTS LLP

KEY

- — LINE FROM CENTRE OF NEIGHBOUR'S
NEAREST GF WINDOW TO A HABITABLE ROOM
- - - EXISTING OUTLINE
- - - LINE OF 1.5M HEADROOM
- ▨ 2m+ HEADROOM WITHIN LOFT

Revision History

210728 P5 PLANNING ISSUE

Client

Mr Dellow

Job title

**HIGHVIEW, ALL HALLOWS
ROAD, READING, RG4 5LP**

Drawing title

Proposed Plans

Scale @ Drawing Size	Drawn	Checked
1:100@ A2	LC	HW

Status

PLANNING

HIVES ARCHITECTS

SINCE 1934

Project

2812 005P5

Hives Architects LLP
29 Castle Street, Reading, RG1 7SB
0118 958 7331 www.hivesarchitects.co.uk