




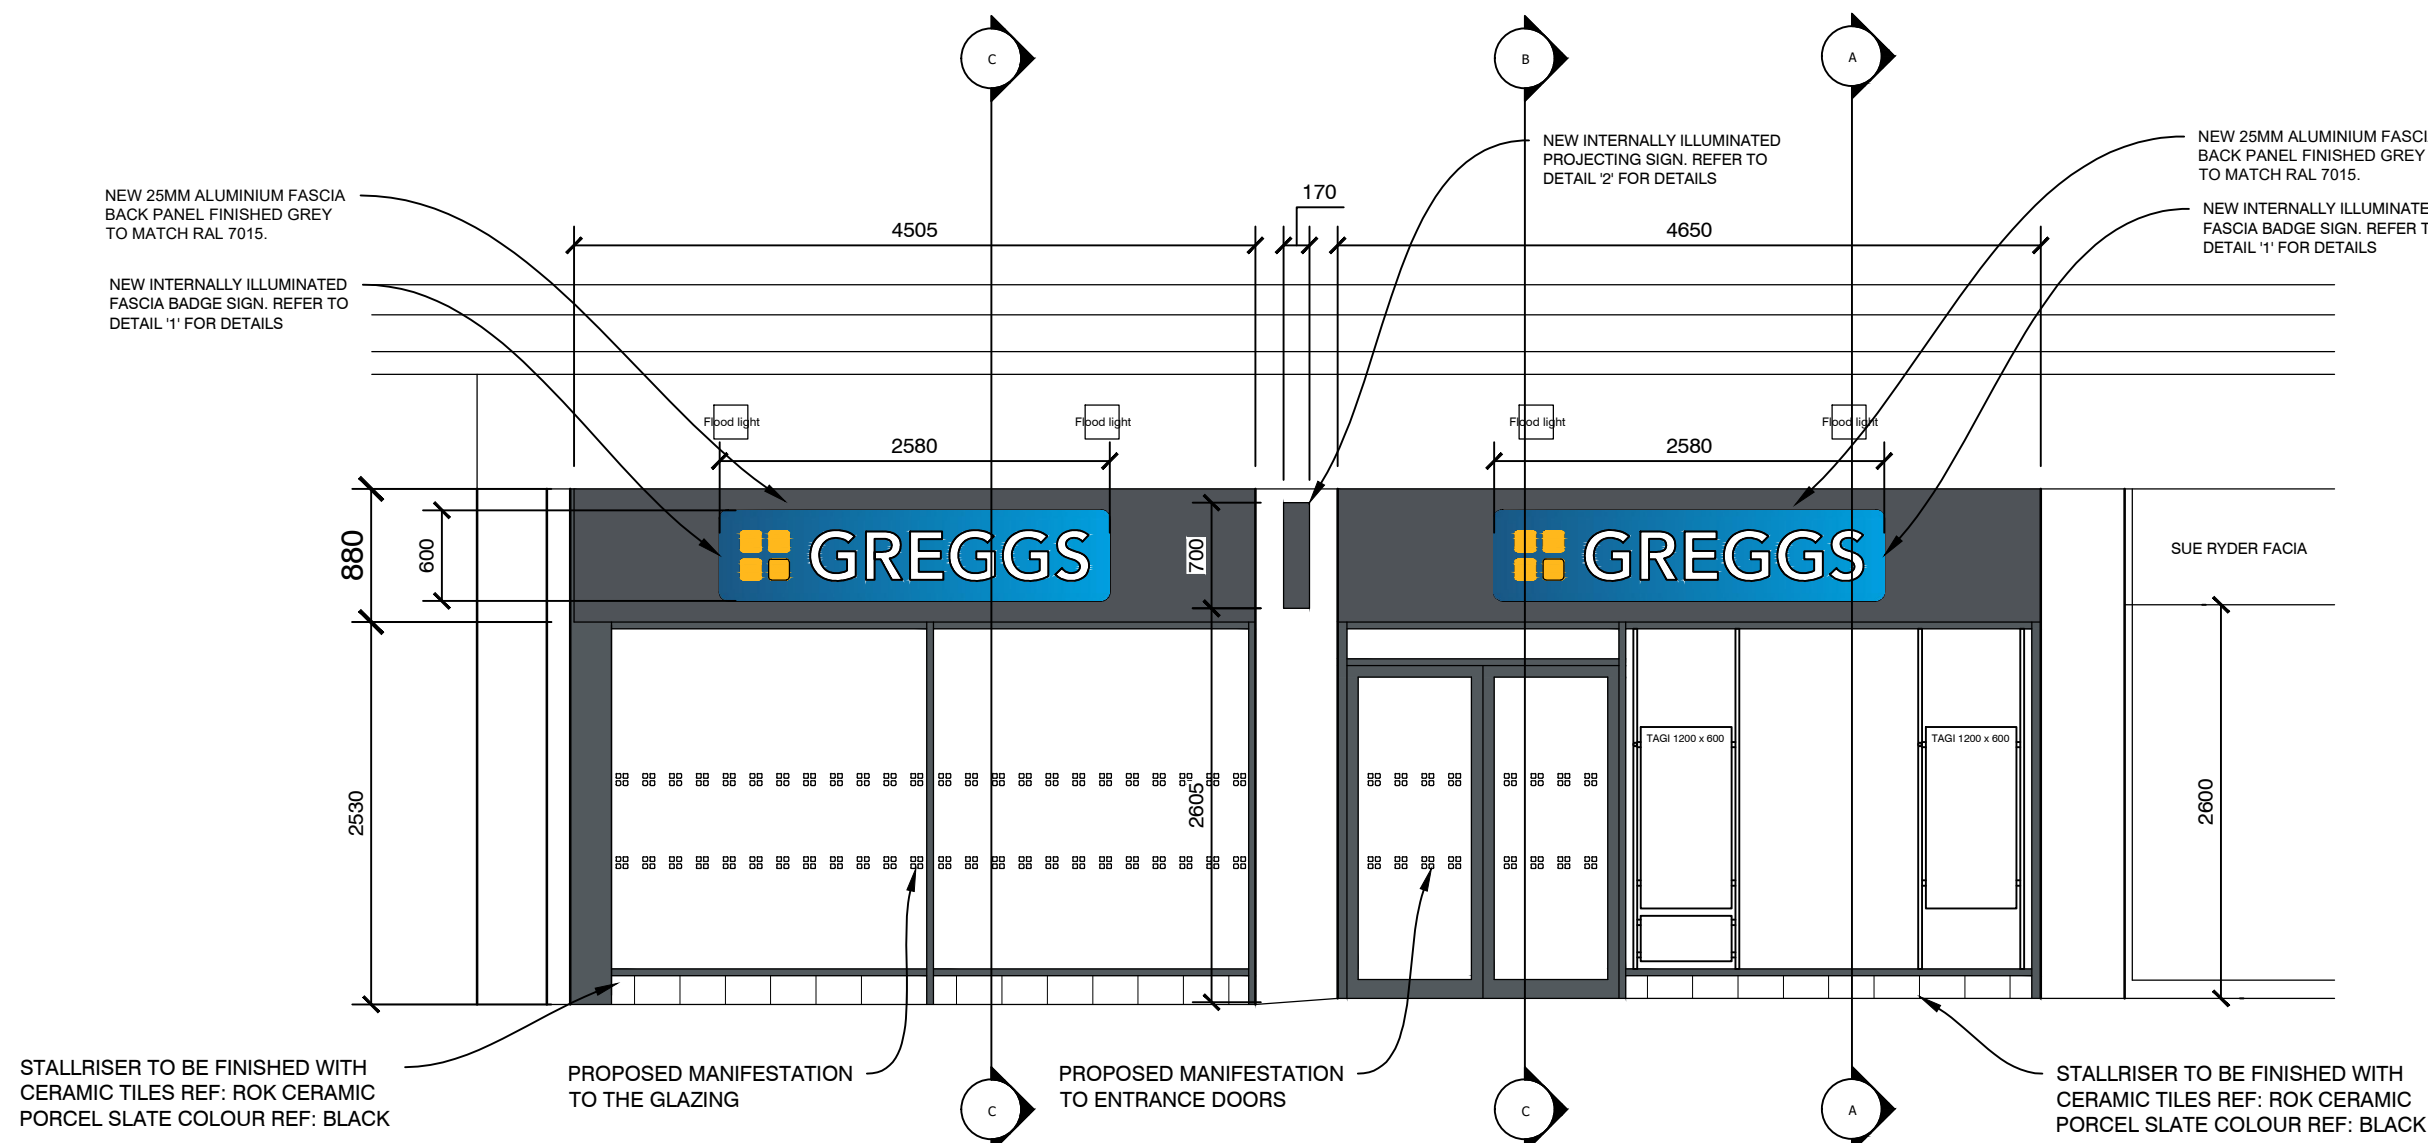


PROPOSED ELEVATION A

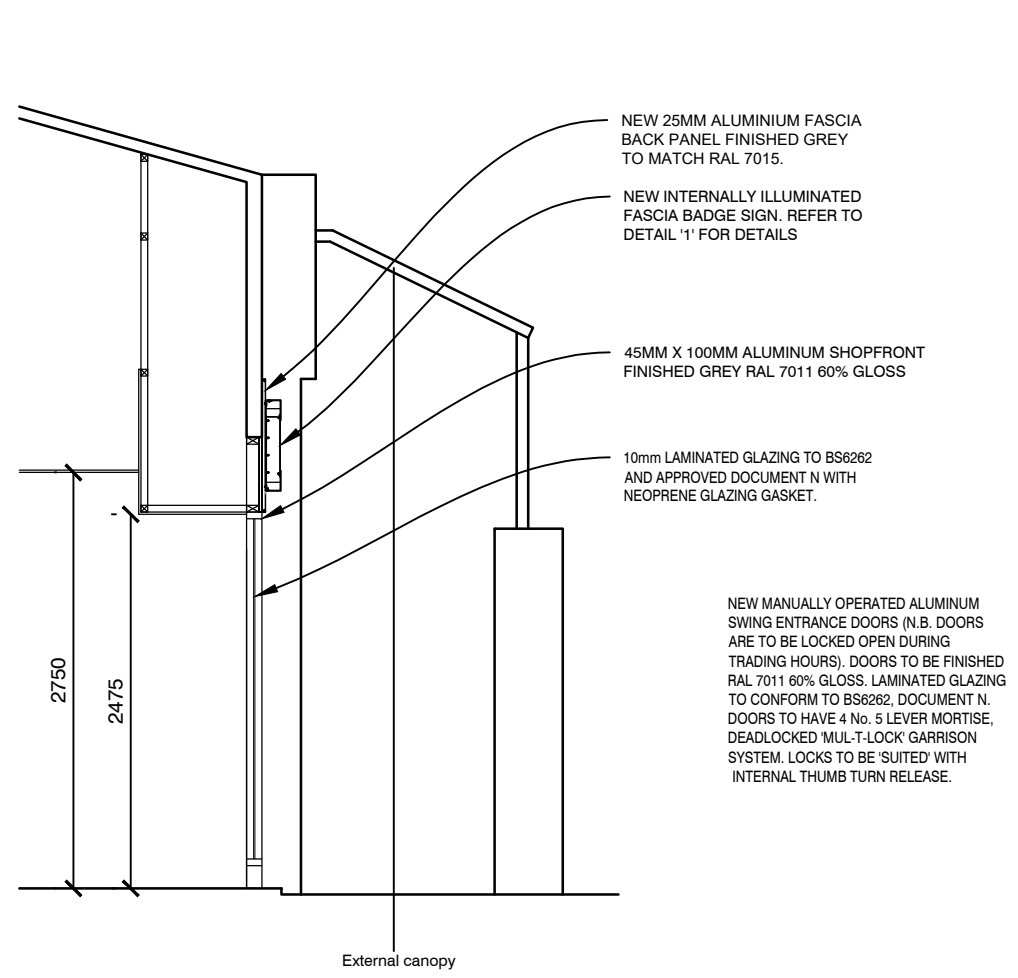


SECTION A-A:

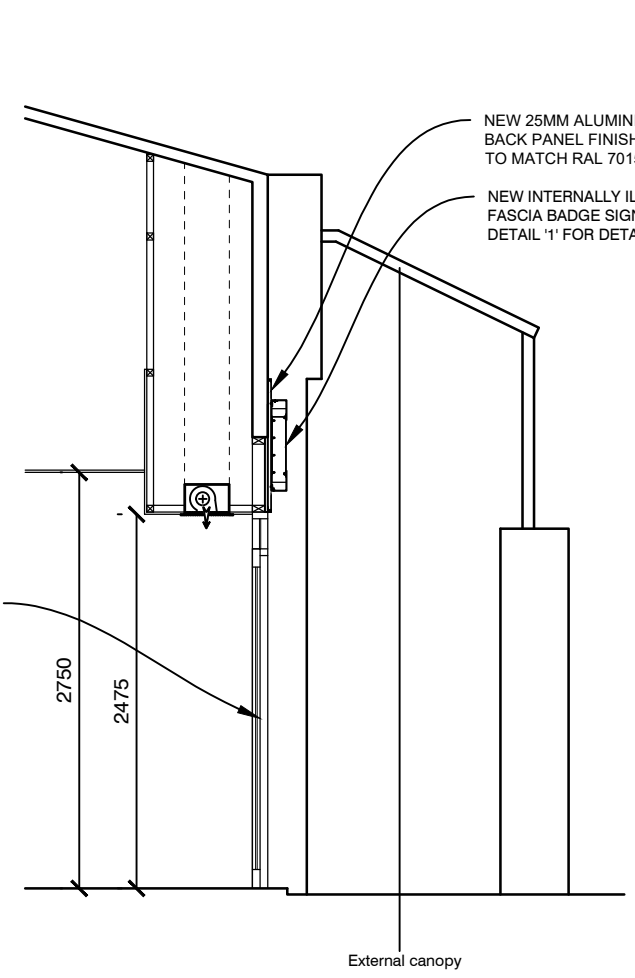


SECTION B-B

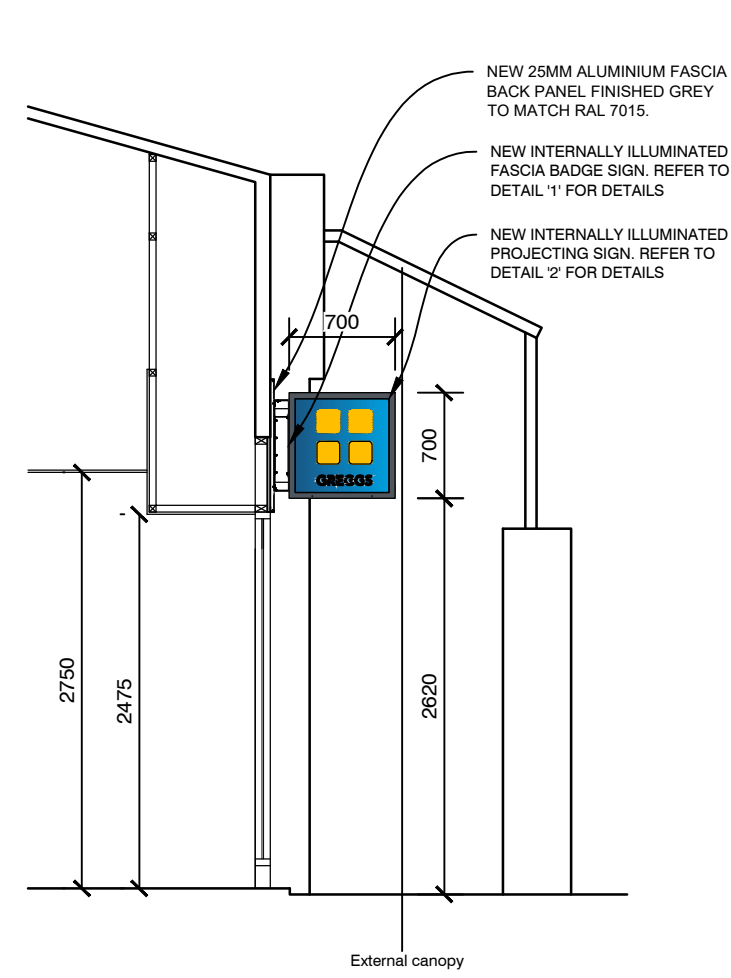


SECTION C-C

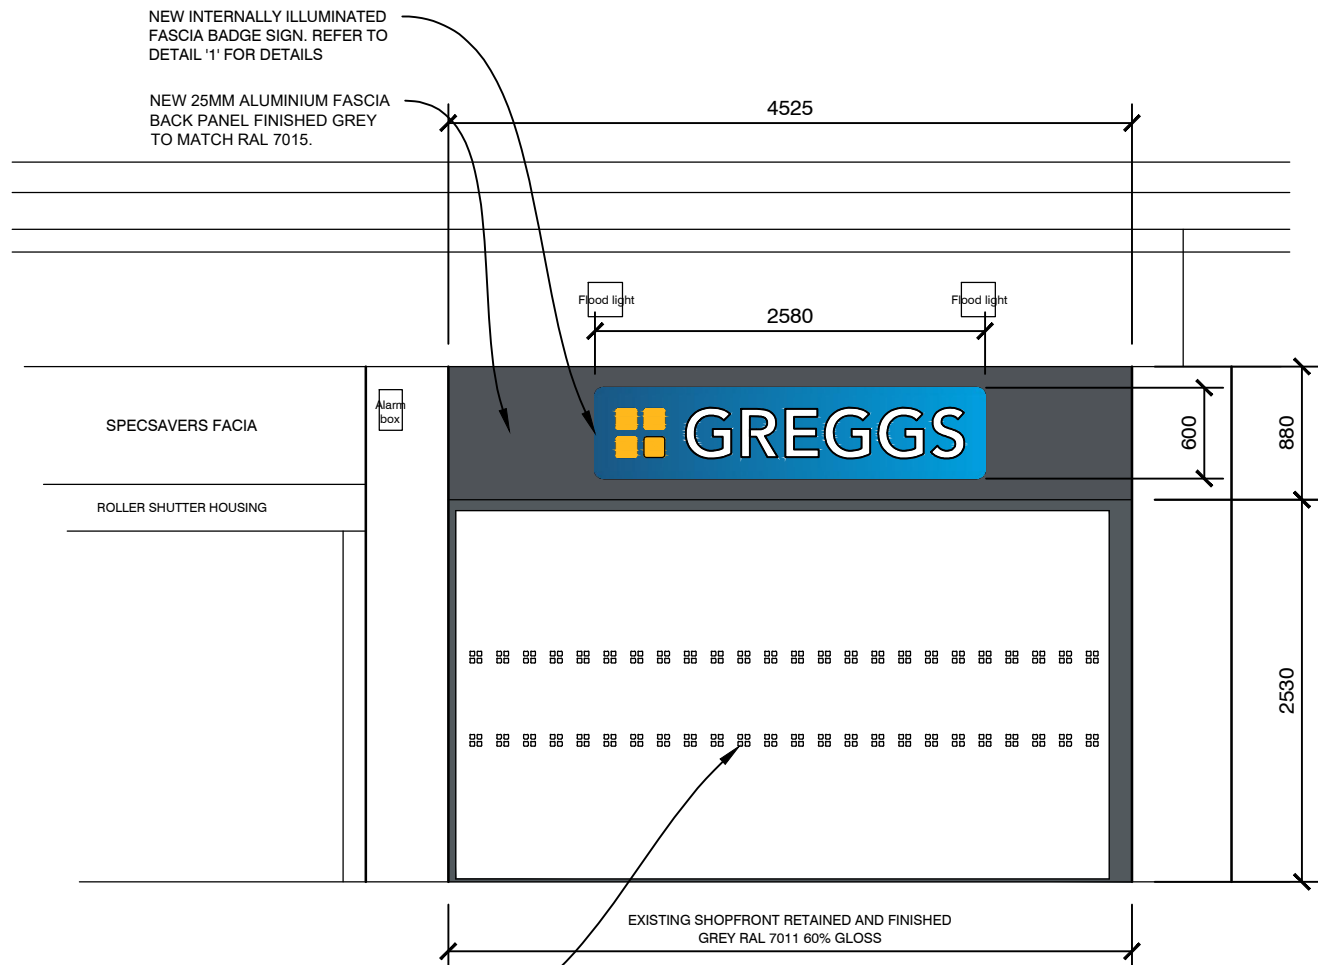

PROPOSED ELEVATION B

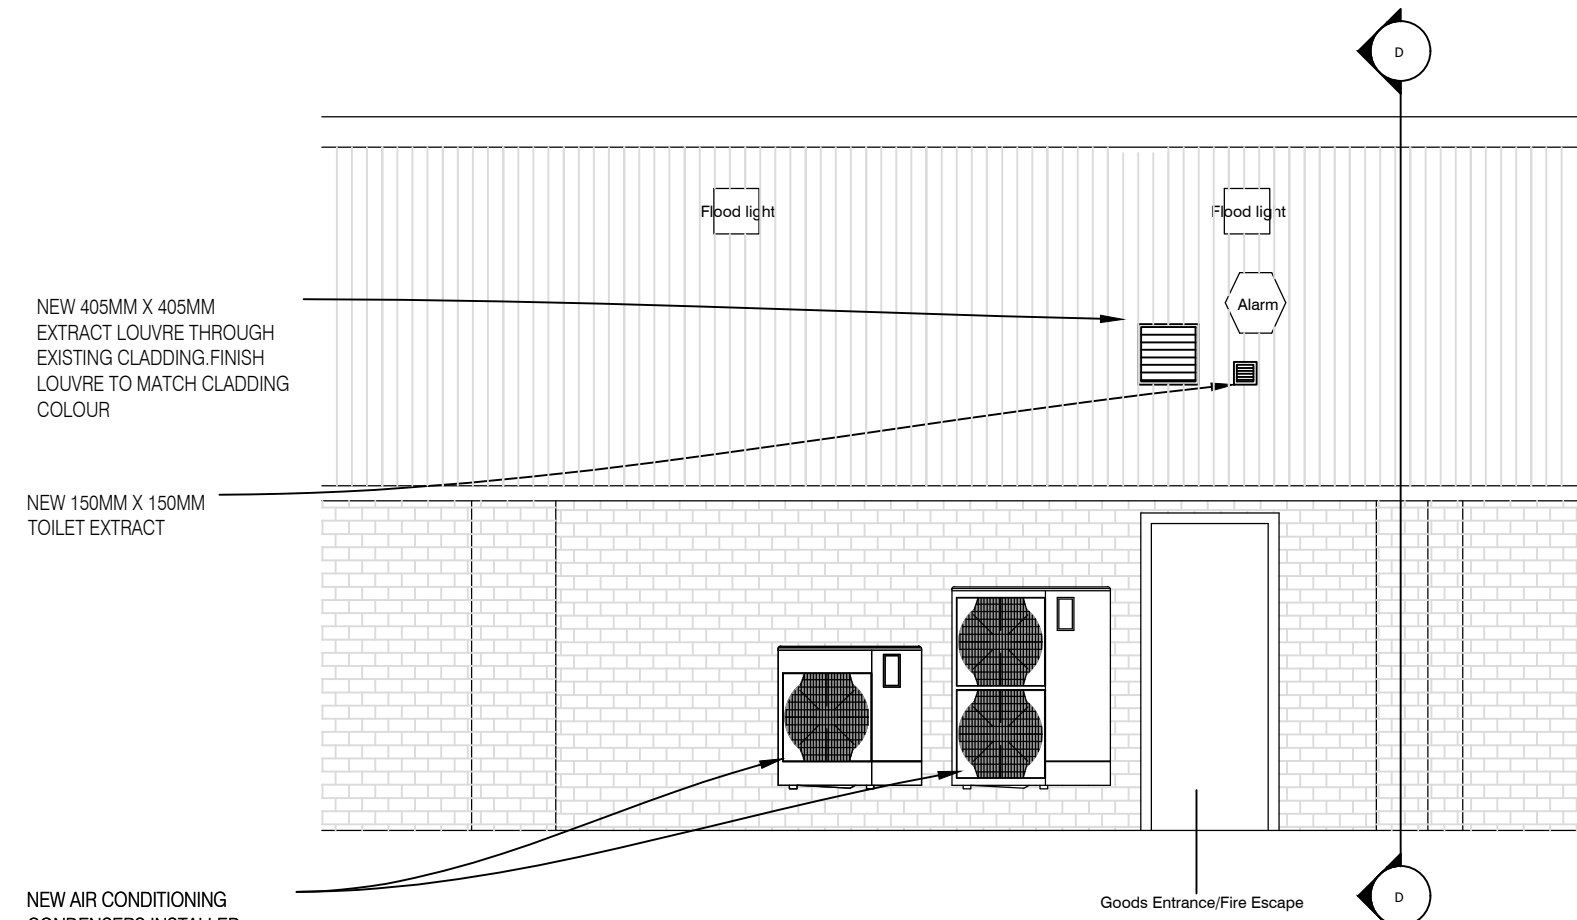

PROPOSED ELEVATION C

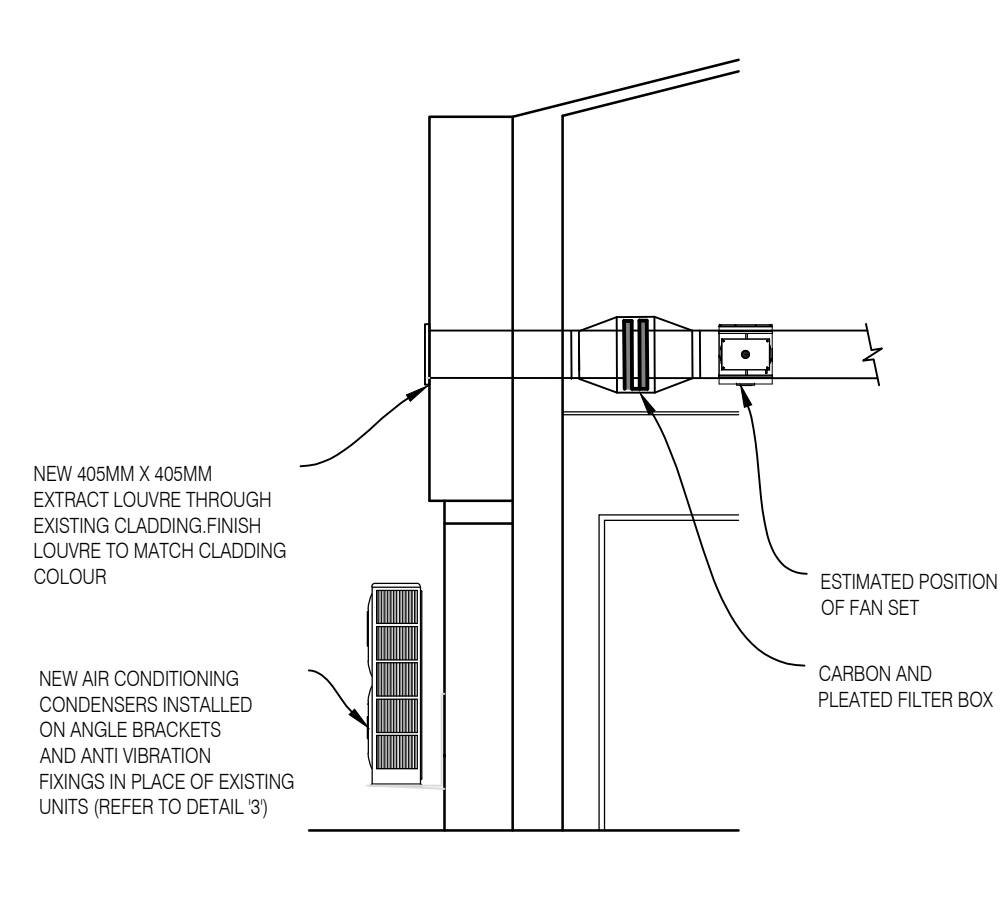

SECTION D-D:

REV	DESCRIPTION	DATE	NAME
GREGGS			
GREGGS Plc (SOUTH EAST) 87 MILLMARSH LANE ENFIELD MIDDLESEX EN3 7XJ Tel: (0208) 805 3314			
Shop S Number & Name S5623 READING WHITEKNIGHTS			
Title PROPOSED EXTERNAL ELEVATIONS			
Site Address UNIT B 203-207 WHITEKNIGHTS RETAIL CENTRE SHINEFIELD ROAD, READING, BERKSHIRE, RG2 8HA			
Gross Building Area 155.1 Sq m		Gross Sales Area 72.4 Sq m	
Drawing No. RSOE/S5623/01P			Rev.
Date	11.11.20	Scale	1:50 @ A1
Drawn by JM	Scale Bar 		
Issued 11-Nov-20	0 500 1000 2000		

DO NOT RESCALE THIS DRAWING