


30 Essex Street RG2 0EH Location Plan

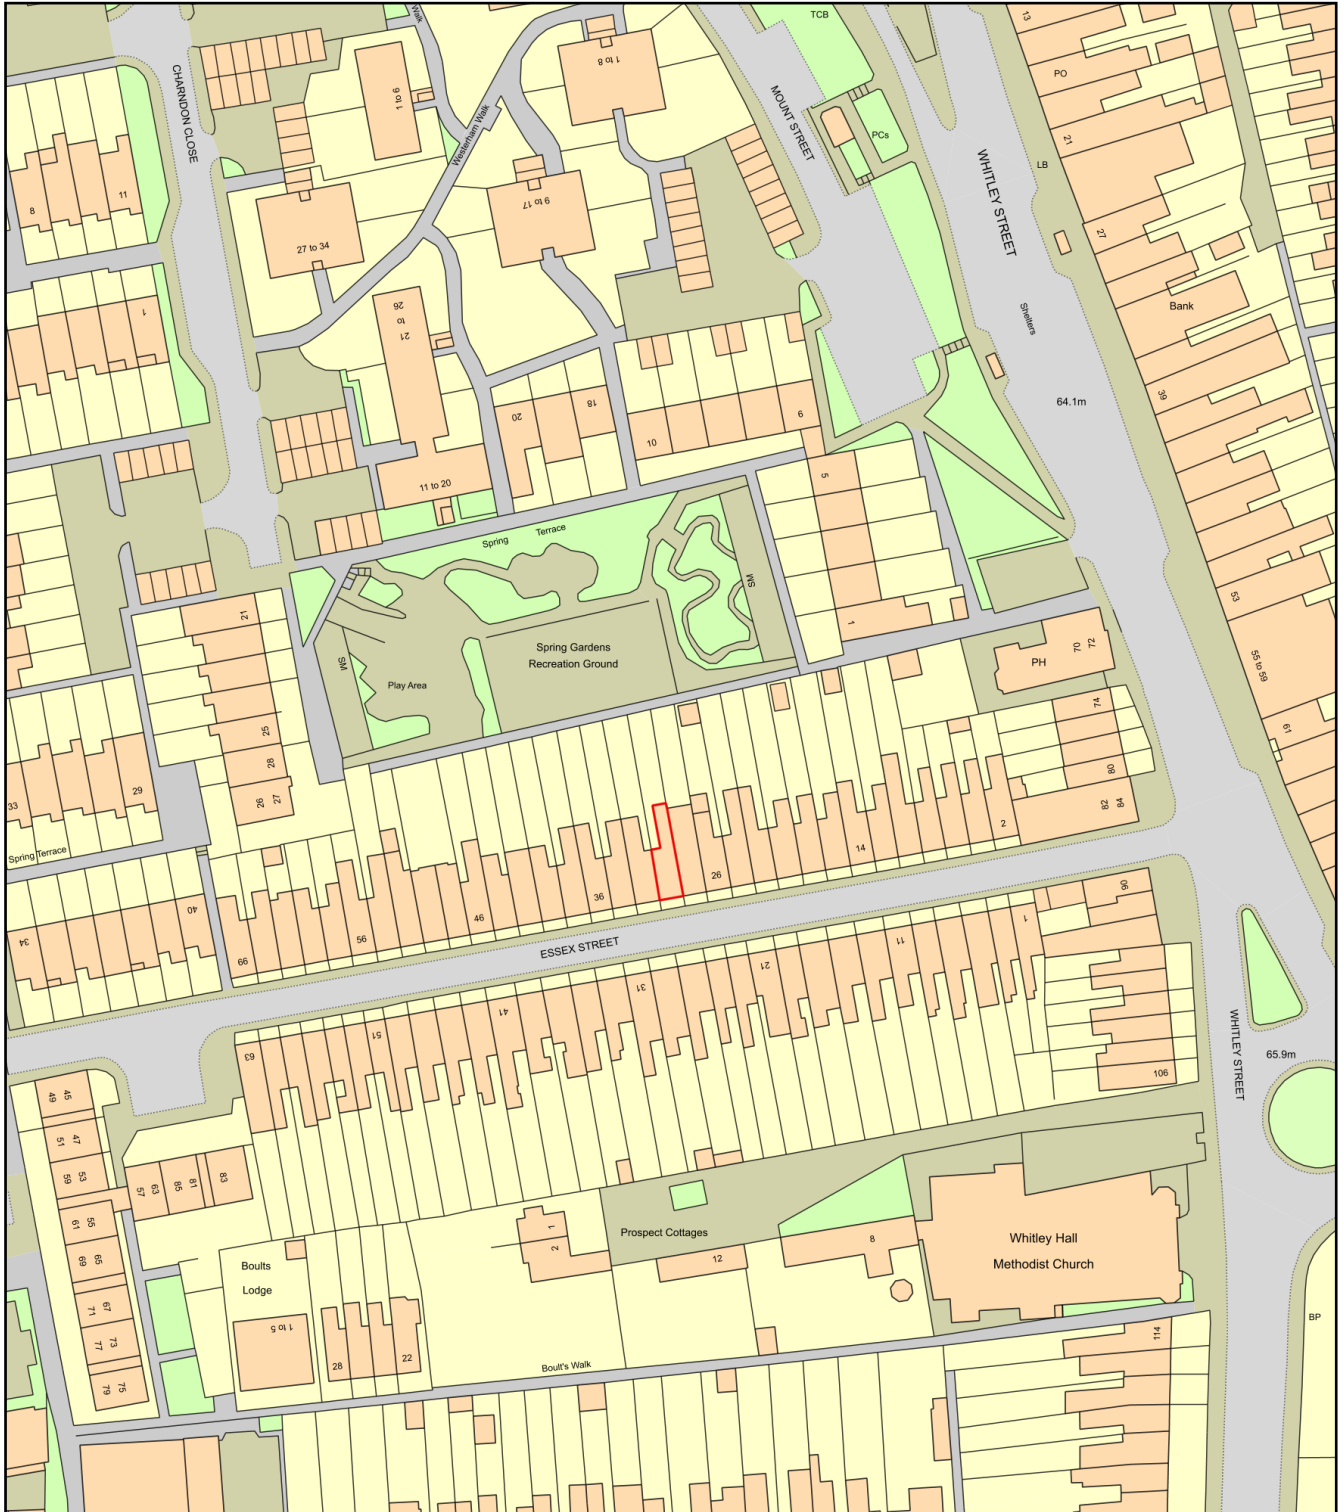

0 50
Metres



Plan Produced for: Grahame Jones Planning

Date Produced: 14 Jan 2021

Plan Reference Number: TQRQM21014160943643

Scale: 1:1250 @ A4