

# Land Registry


## Current title plan

Title number **BK442743**  
Ordnance Survey map reference **SU7176NW**  
Scale **1:1250**  
Administrative area **Reading**

14 115 3



©Crown Copyright. Produced by Land Registry. Reproduction in whole or in part is prohibited without the prior written permission of Ordnance Survey. Licence Number 100026316.

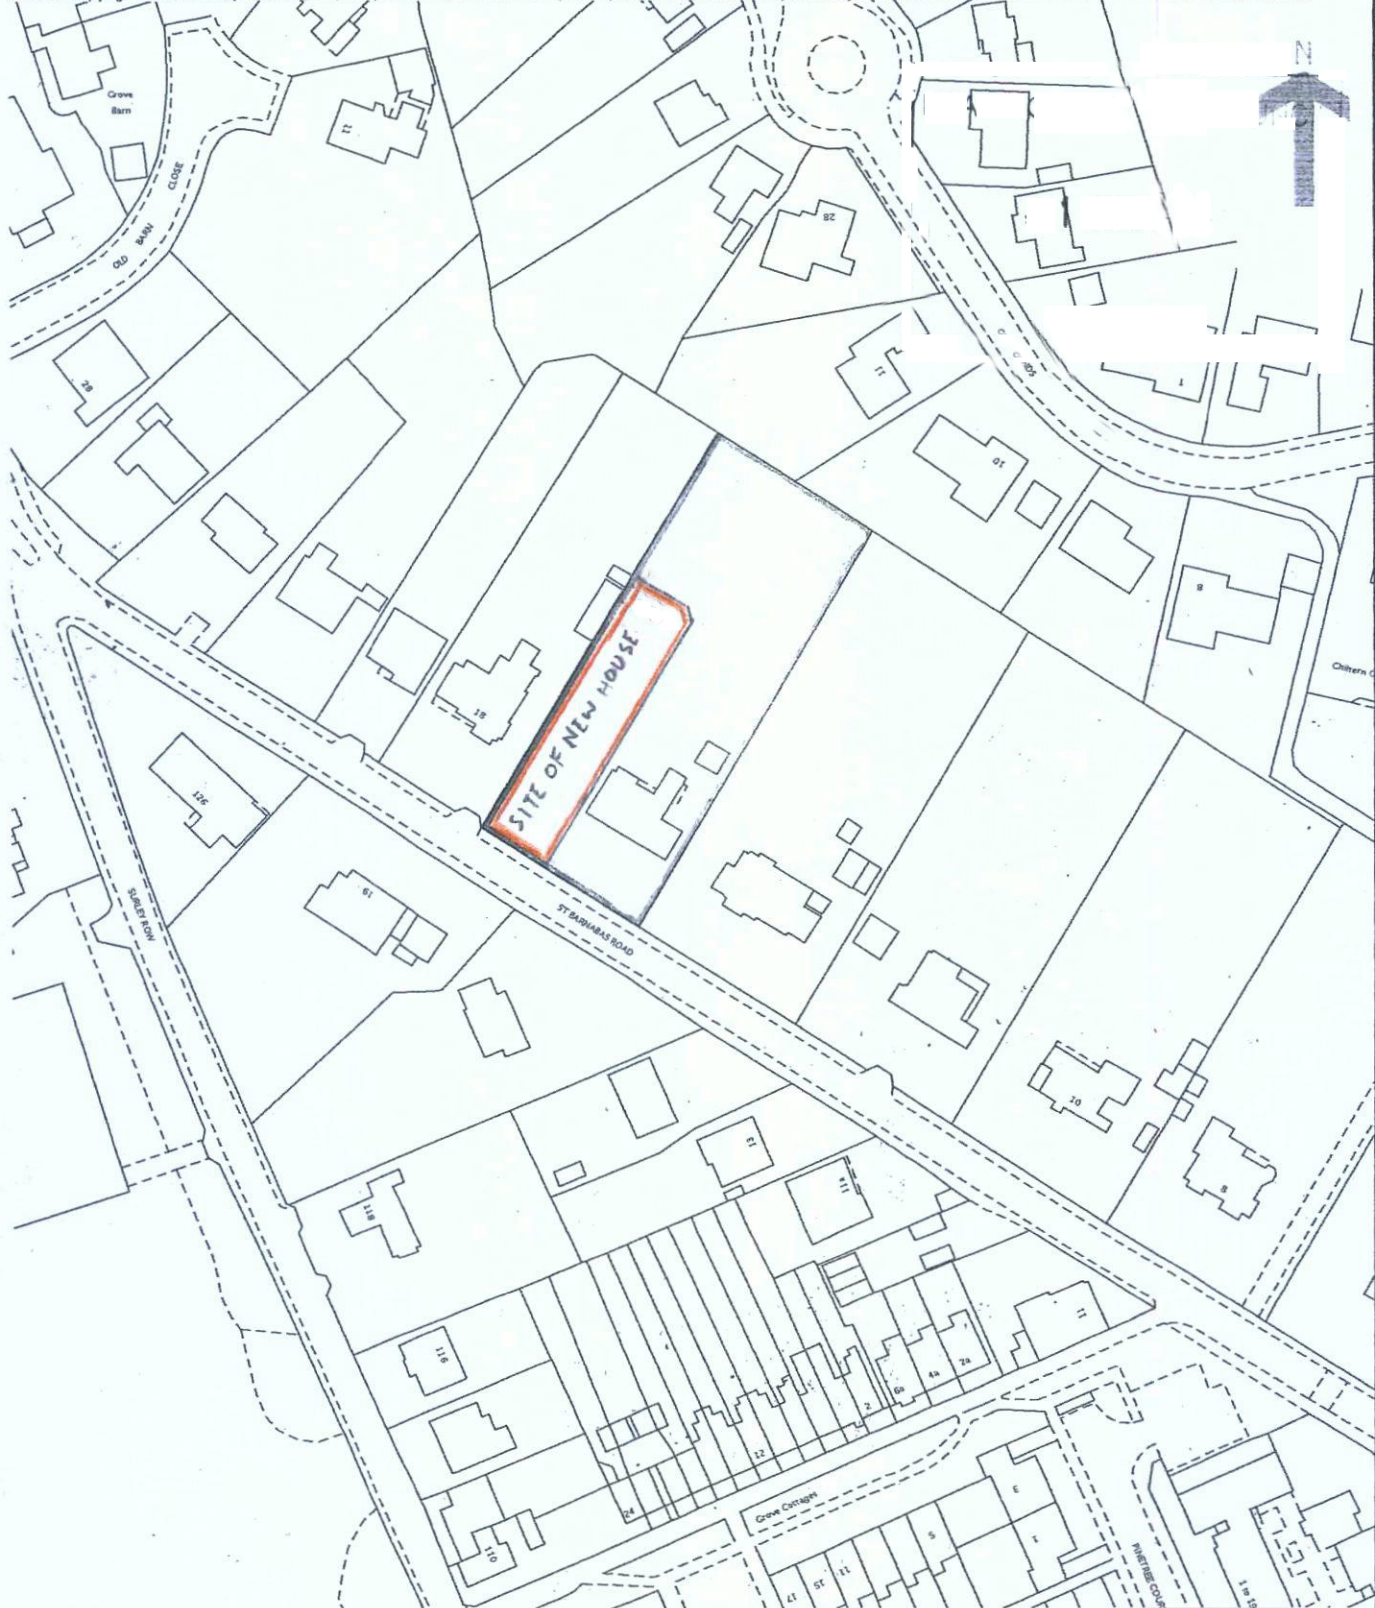

**LAND ADJOINING 16 ST BARNABAS ROAD**  
**EMMER GREEN, READING, BERKSHIRE**  
**1:1250 LOCATION PLAN**

0 10 20 30 40 metres