


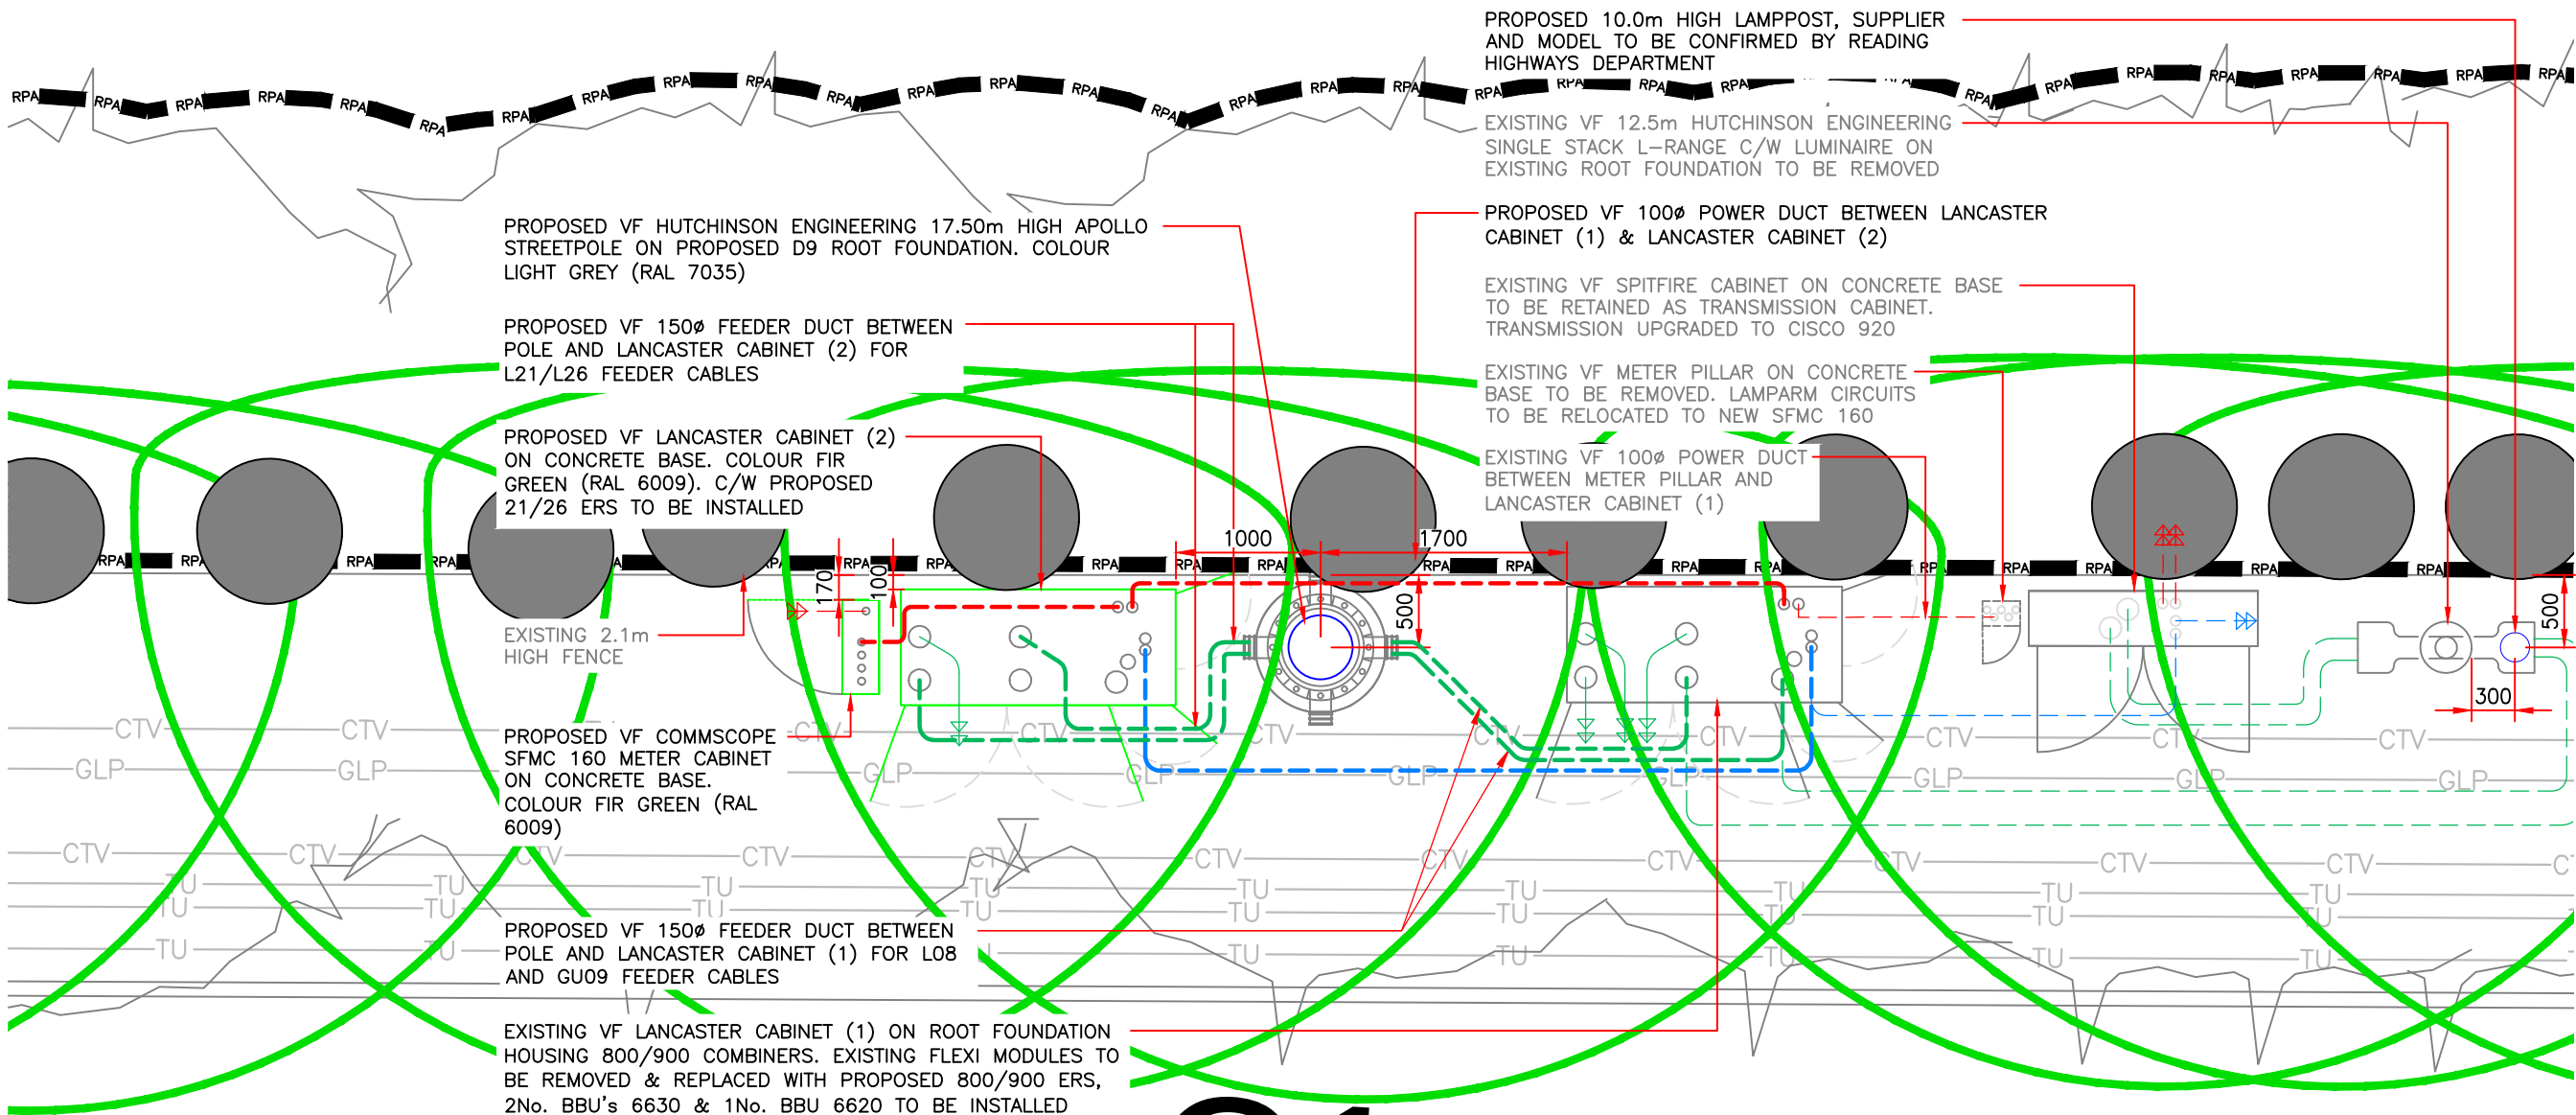

EQUIPMENT LAYOUT

1. Tree canopies have been measured and plotted at their cardinal points for clarity and presentation purposes.
2. The location and attributes of off-site trees have been approximated unless otherwise stated.
3. The Root Protection Area (RPA) is a layout design tool indicating the minimum area around a tree deemed to contain sufficient roots and rooting volume to maintain the tree's viability and where protection of the roots and soil structure is to be treated as a priority. (Refer to main report for further details)
4. Site traffic or obstructions encountered at the time of the survey may have resulted in arboreal features being omitted or their attributes being approximated.
5. Tree works are to be undertaken by qualified contractors to BS3998:2010.
6. Trees are to be Risk Assessed for nesting birds and bats.
7. The arboricultural survey is based on the supplied topographical survey. The location of features shown has not been checked.
8. Do not scale from this drawing.
9. All dimensions are in millimetres unless stated otherwise.
10. This drawing is to be read in conjunction with the Arboricultural Method Statement by ACS Consulting.
11. These drawings are for planning purposes only.
12. Tree protection fencing to be in accordance with BS5857:2012 'trees in relation to design, demolition and construction. recommendations' and the Arboricultural Method Statement by ACS Consulting.
13. Tree protection measures to be installed prior to works commencing.
14. Where the potential for encroachment into a tree's root protection area (RPAs) exists or is necessary; works within the RPA are to be undertaken, must be in accordance with the approved method statement by ACS Consulting.
15. All site operatives should be made aware, through a site briefing or induction as to the purpose of the tree protection fencing, and of the fact that it is not to be disturbed or moved.

