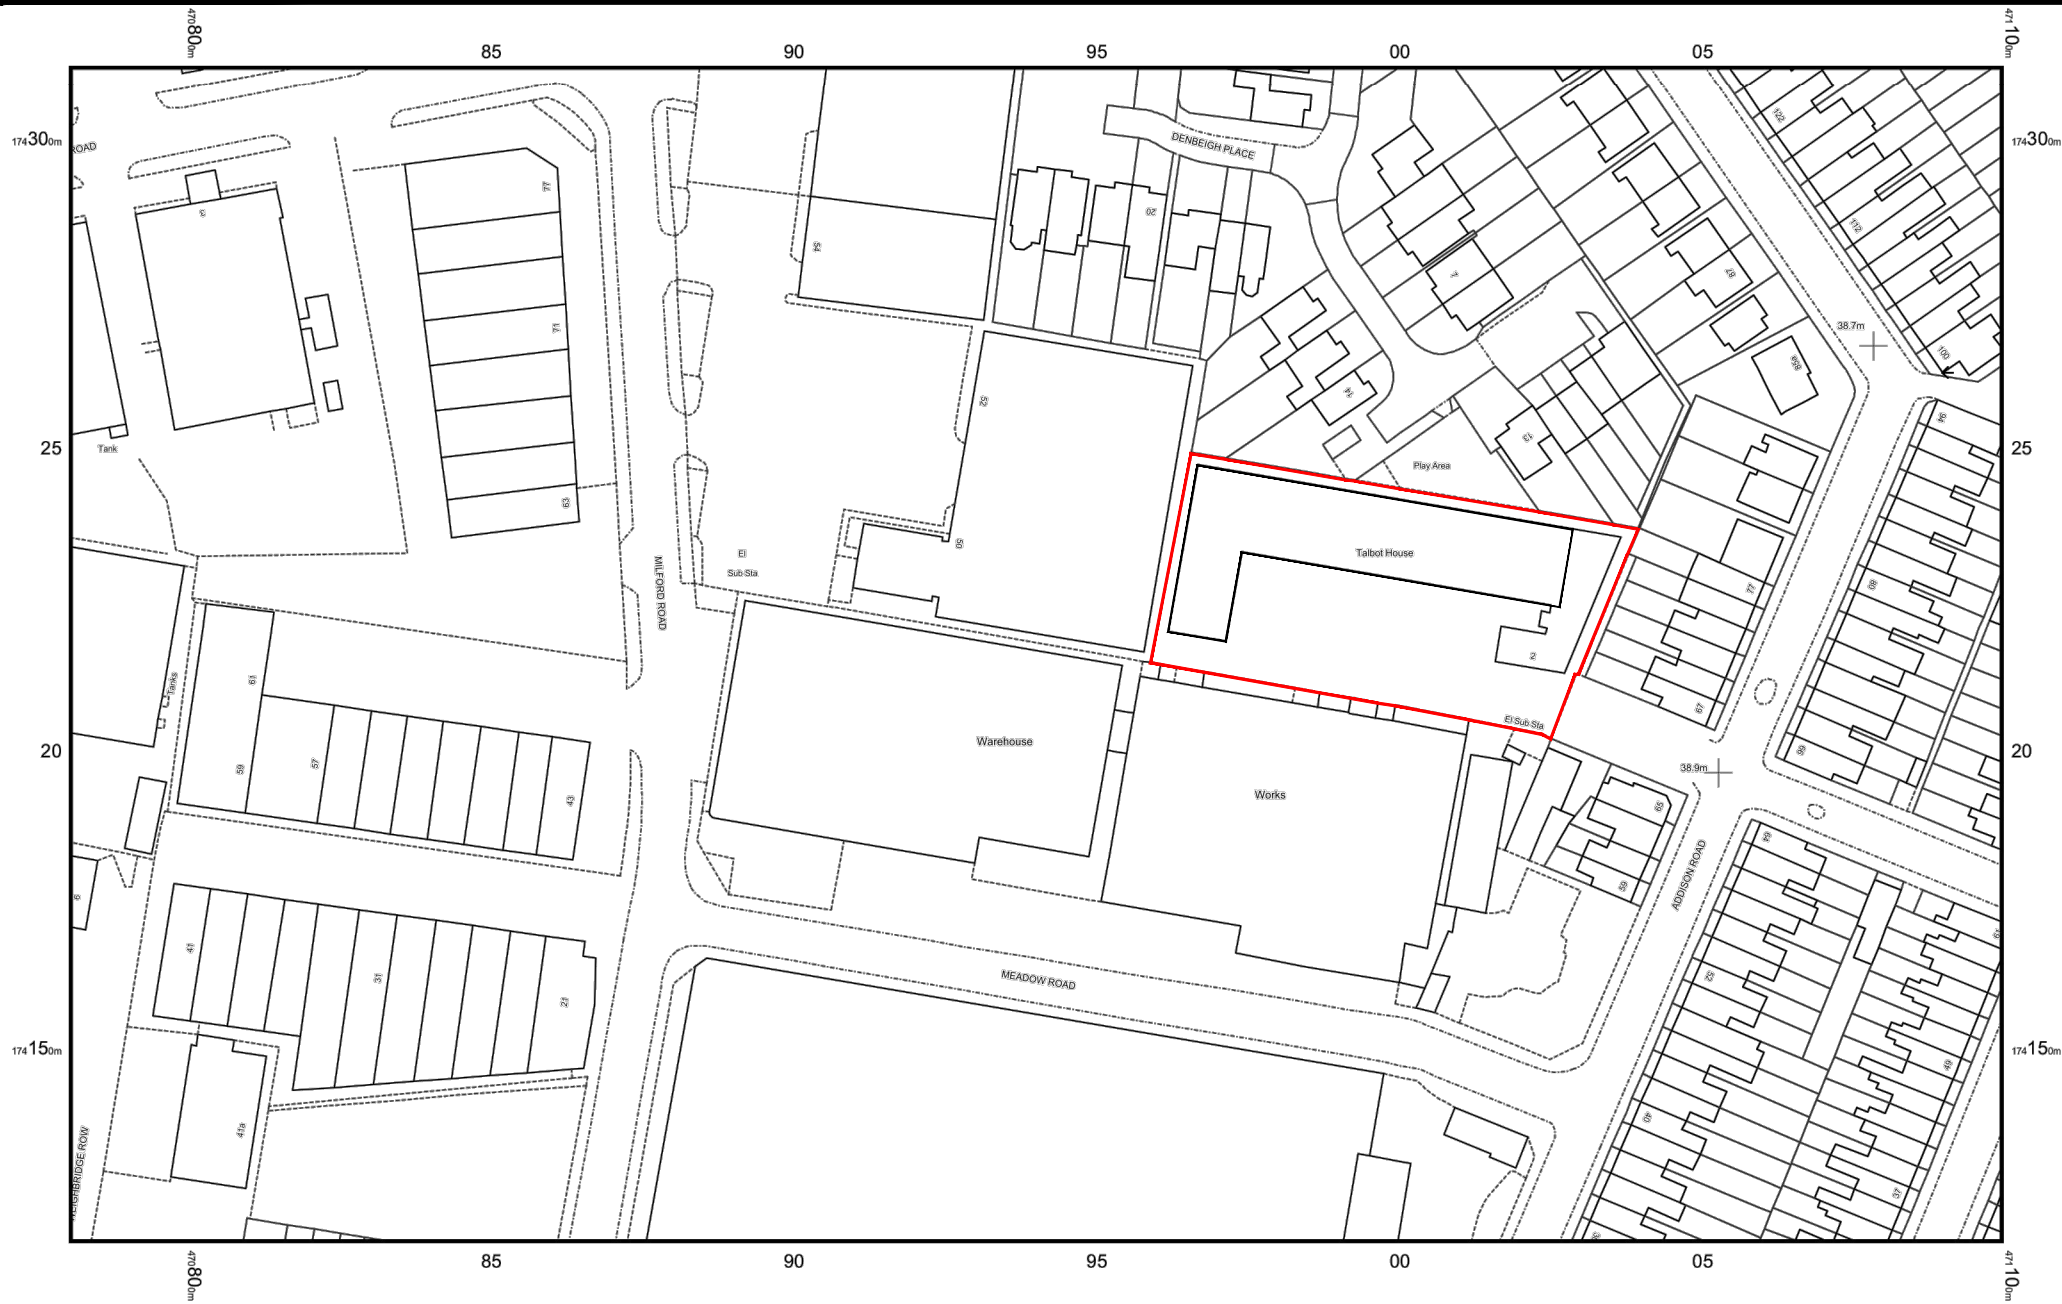


Helme & Partners
CHARTERED BUILDING SURVEYORS

Talbot House, Ross Road,
Reading, Berkshire, RG1 8EL

Location Plan

Drawing No
JHP RS197 - 001

Scale A4@1:1250	Revision
Date Feb 2020	