



LOCATION PLAN 1:1250

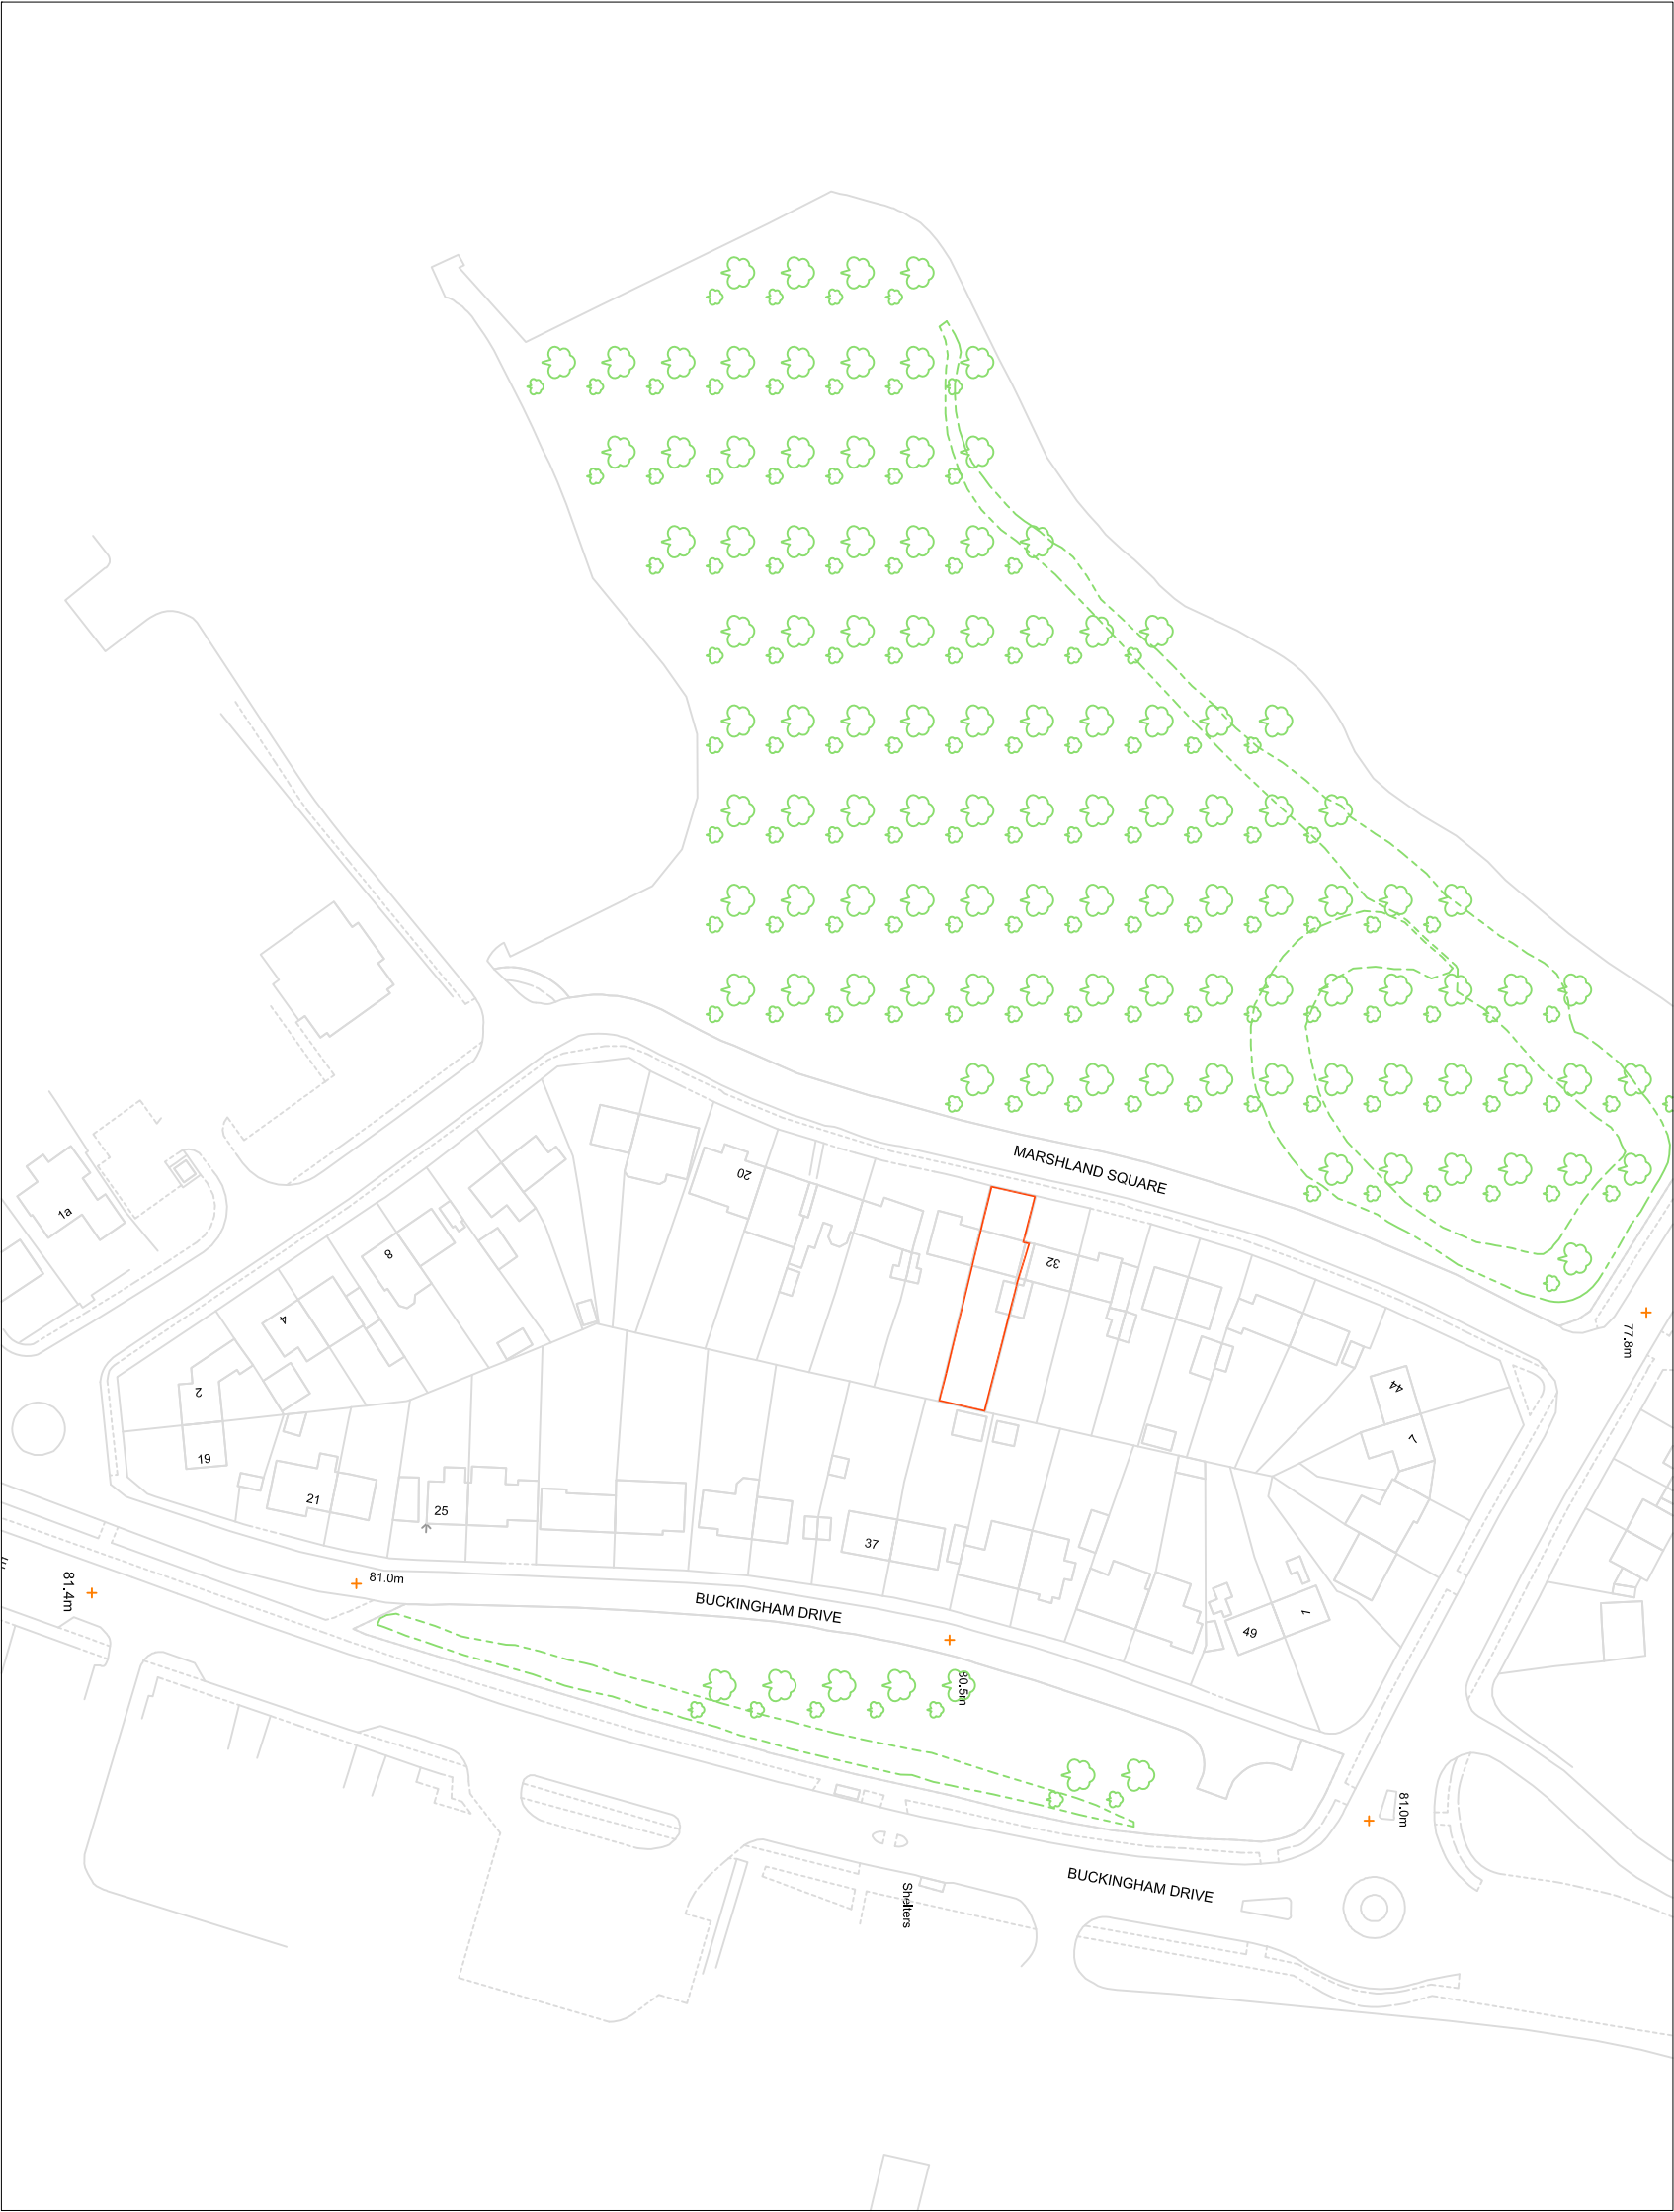

RAMMURTI DESIGN LTD
ARCHITECTURAL & PLANNING SERVICES
268 TILGHURST ROAD, READING RG30 2NE
TEL/FAX: 01189510628 MOB: 07799883574

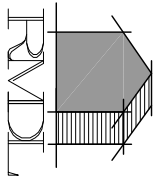

Proposed single storey rear larger extension to existing dwelling
at 30, Marshland Square, Emmer Green Reading
RG4 8RP
for Mr A Beg

LOCATION PLAN

Scale: 1/1250
Date: September 2021

MS30:002 Rev -