


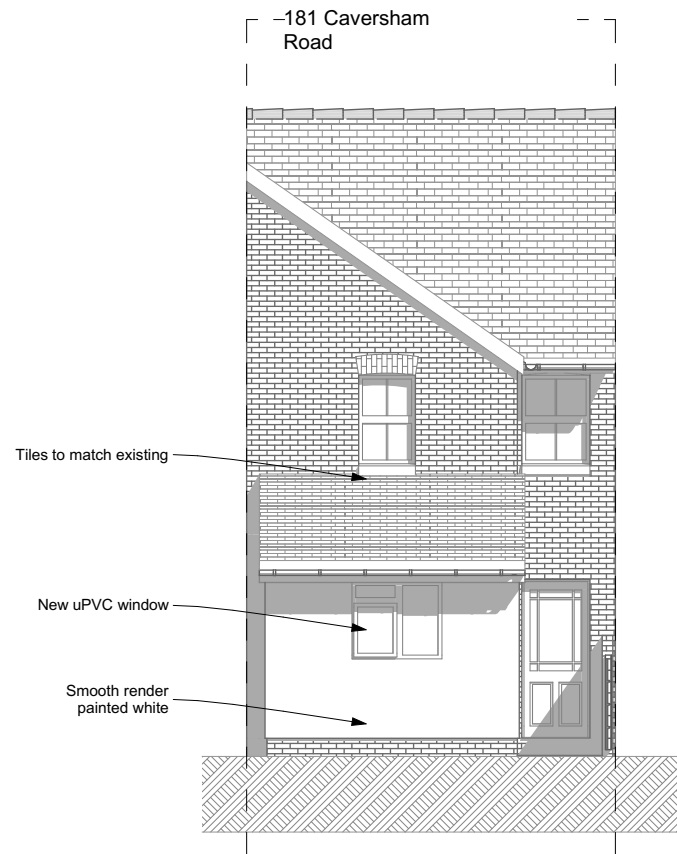

0 1 2 3 4 5
Scale 1:100

Revisions Date
All dimensions to be checked on site prior to the commencement of any construction.
This drawing may not be reproduced in any part or form without the written consent of I.M. Top Construction Ltd.

ALL COPYRIGHTS RESERVED

I.M.Top Construction Ltd.

14 Tyberton Place
Reading
RG1 6ES

office@top-construction.co.uk
www.top-construction.co.uk

Project Back extension and Internal alterations at:

181 Caversham Road
Reading
RG1 8BB

Client Shyam Lama

Title Elevation as Proposed 1

Drawn Scale Date
Irek As shown 2020-03-06

Drawing No Rev
20200306_06@A4 R0

181 Caversham Road Reading RG1 8BB