
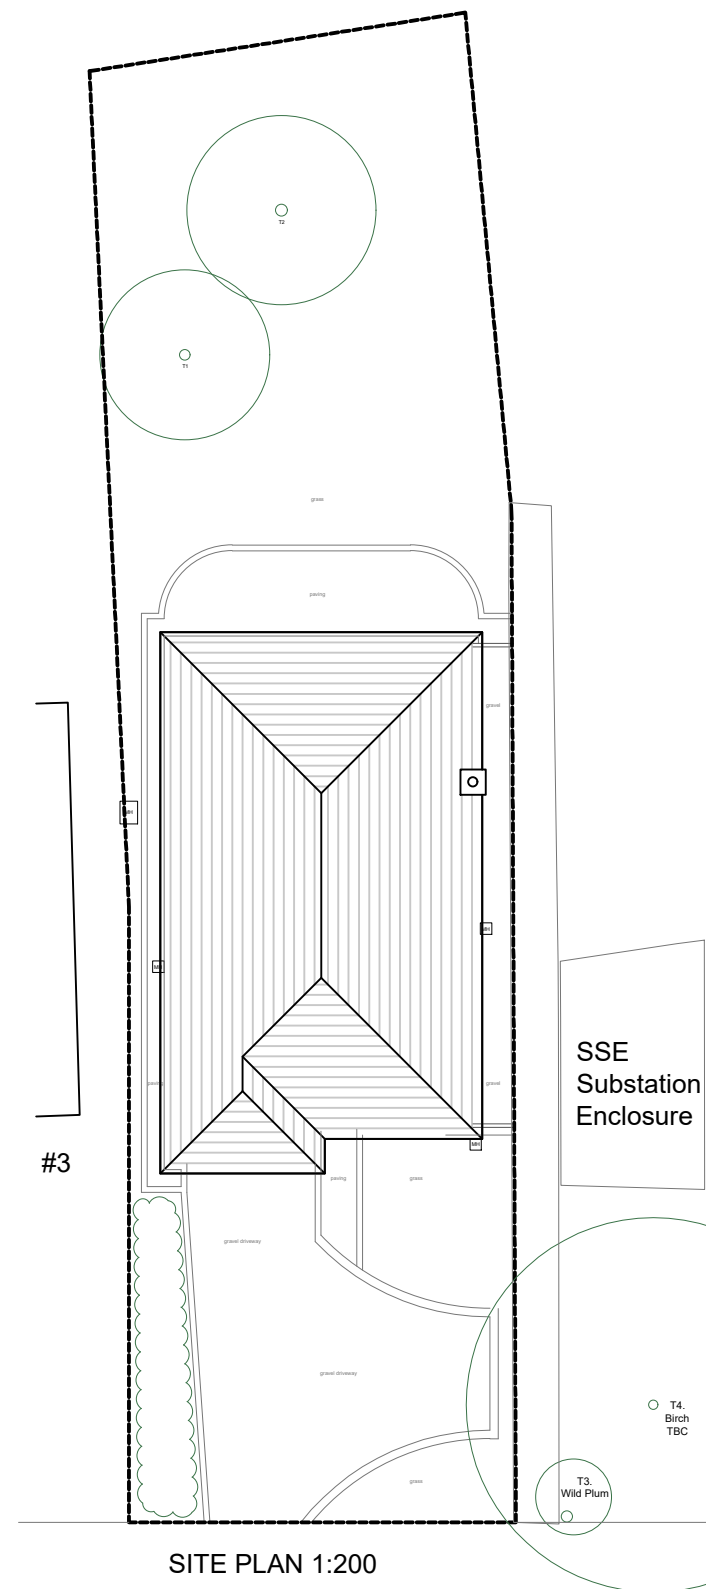
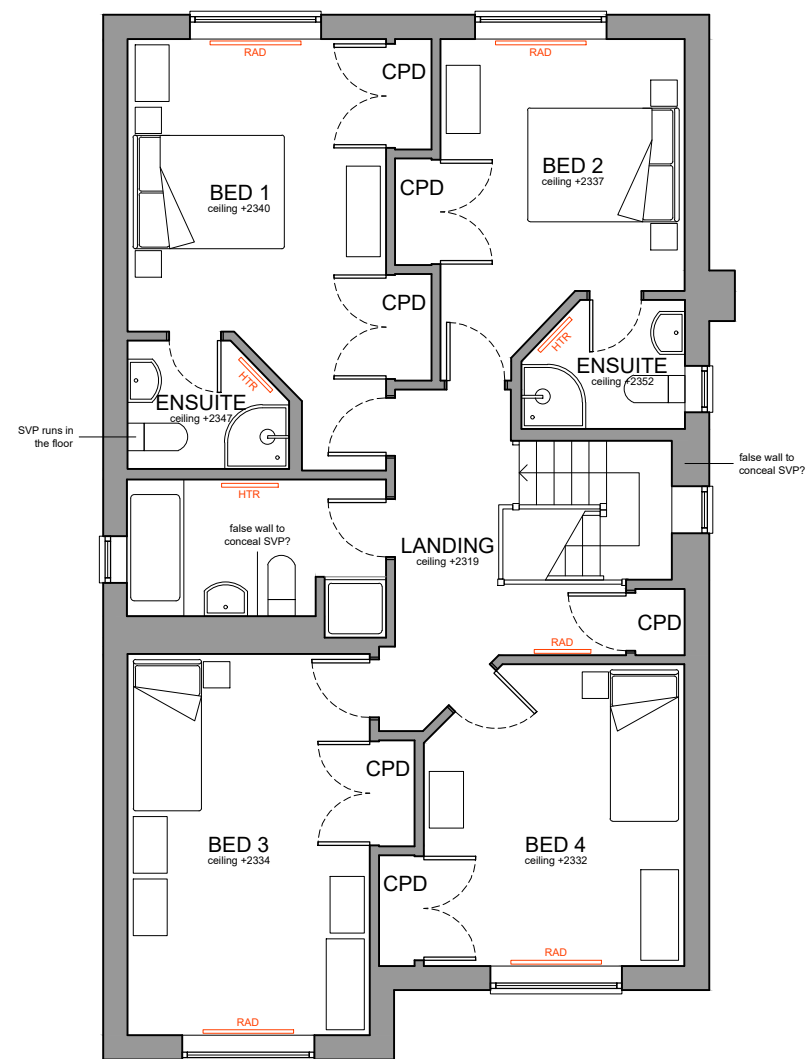


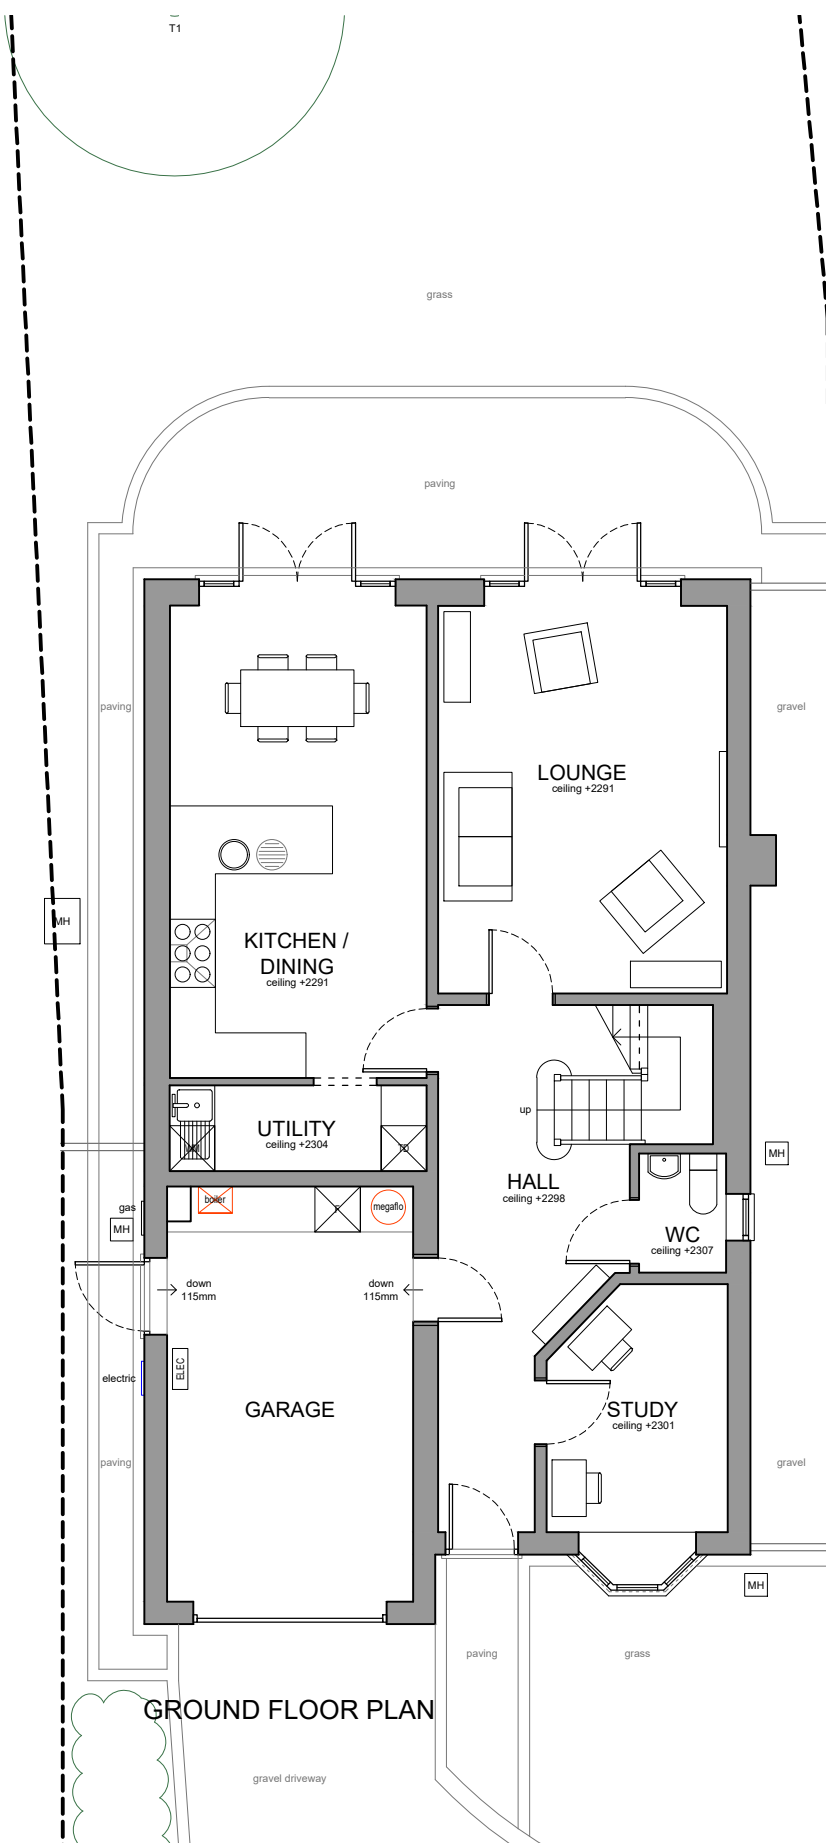

NOTES:

Sketch schemes are subject to planning consent and building control approval.

This drawing is prepared for the purpose noted below.

Where discrepancies are noted please contact the architect for clarification.

Rev.	Notes	Date
PROJECT	1A Richmond Road	
CLIENT	Mr and Mrs Bajorek	
REF	2020.20.PL.102	
TITLE	Existing Plans	
DATE	23.10.2020	
STATUS	SURVEY	
SCALE	1:100@A3	



Greenway Barrow
ARCHITECTS

www.greenwaybarrow.co.uk
07917 693451, 7 Carlton Road, RG4 7NT
Registered in England, Company Number 10471173

SCALE 1:100 @ A3

