


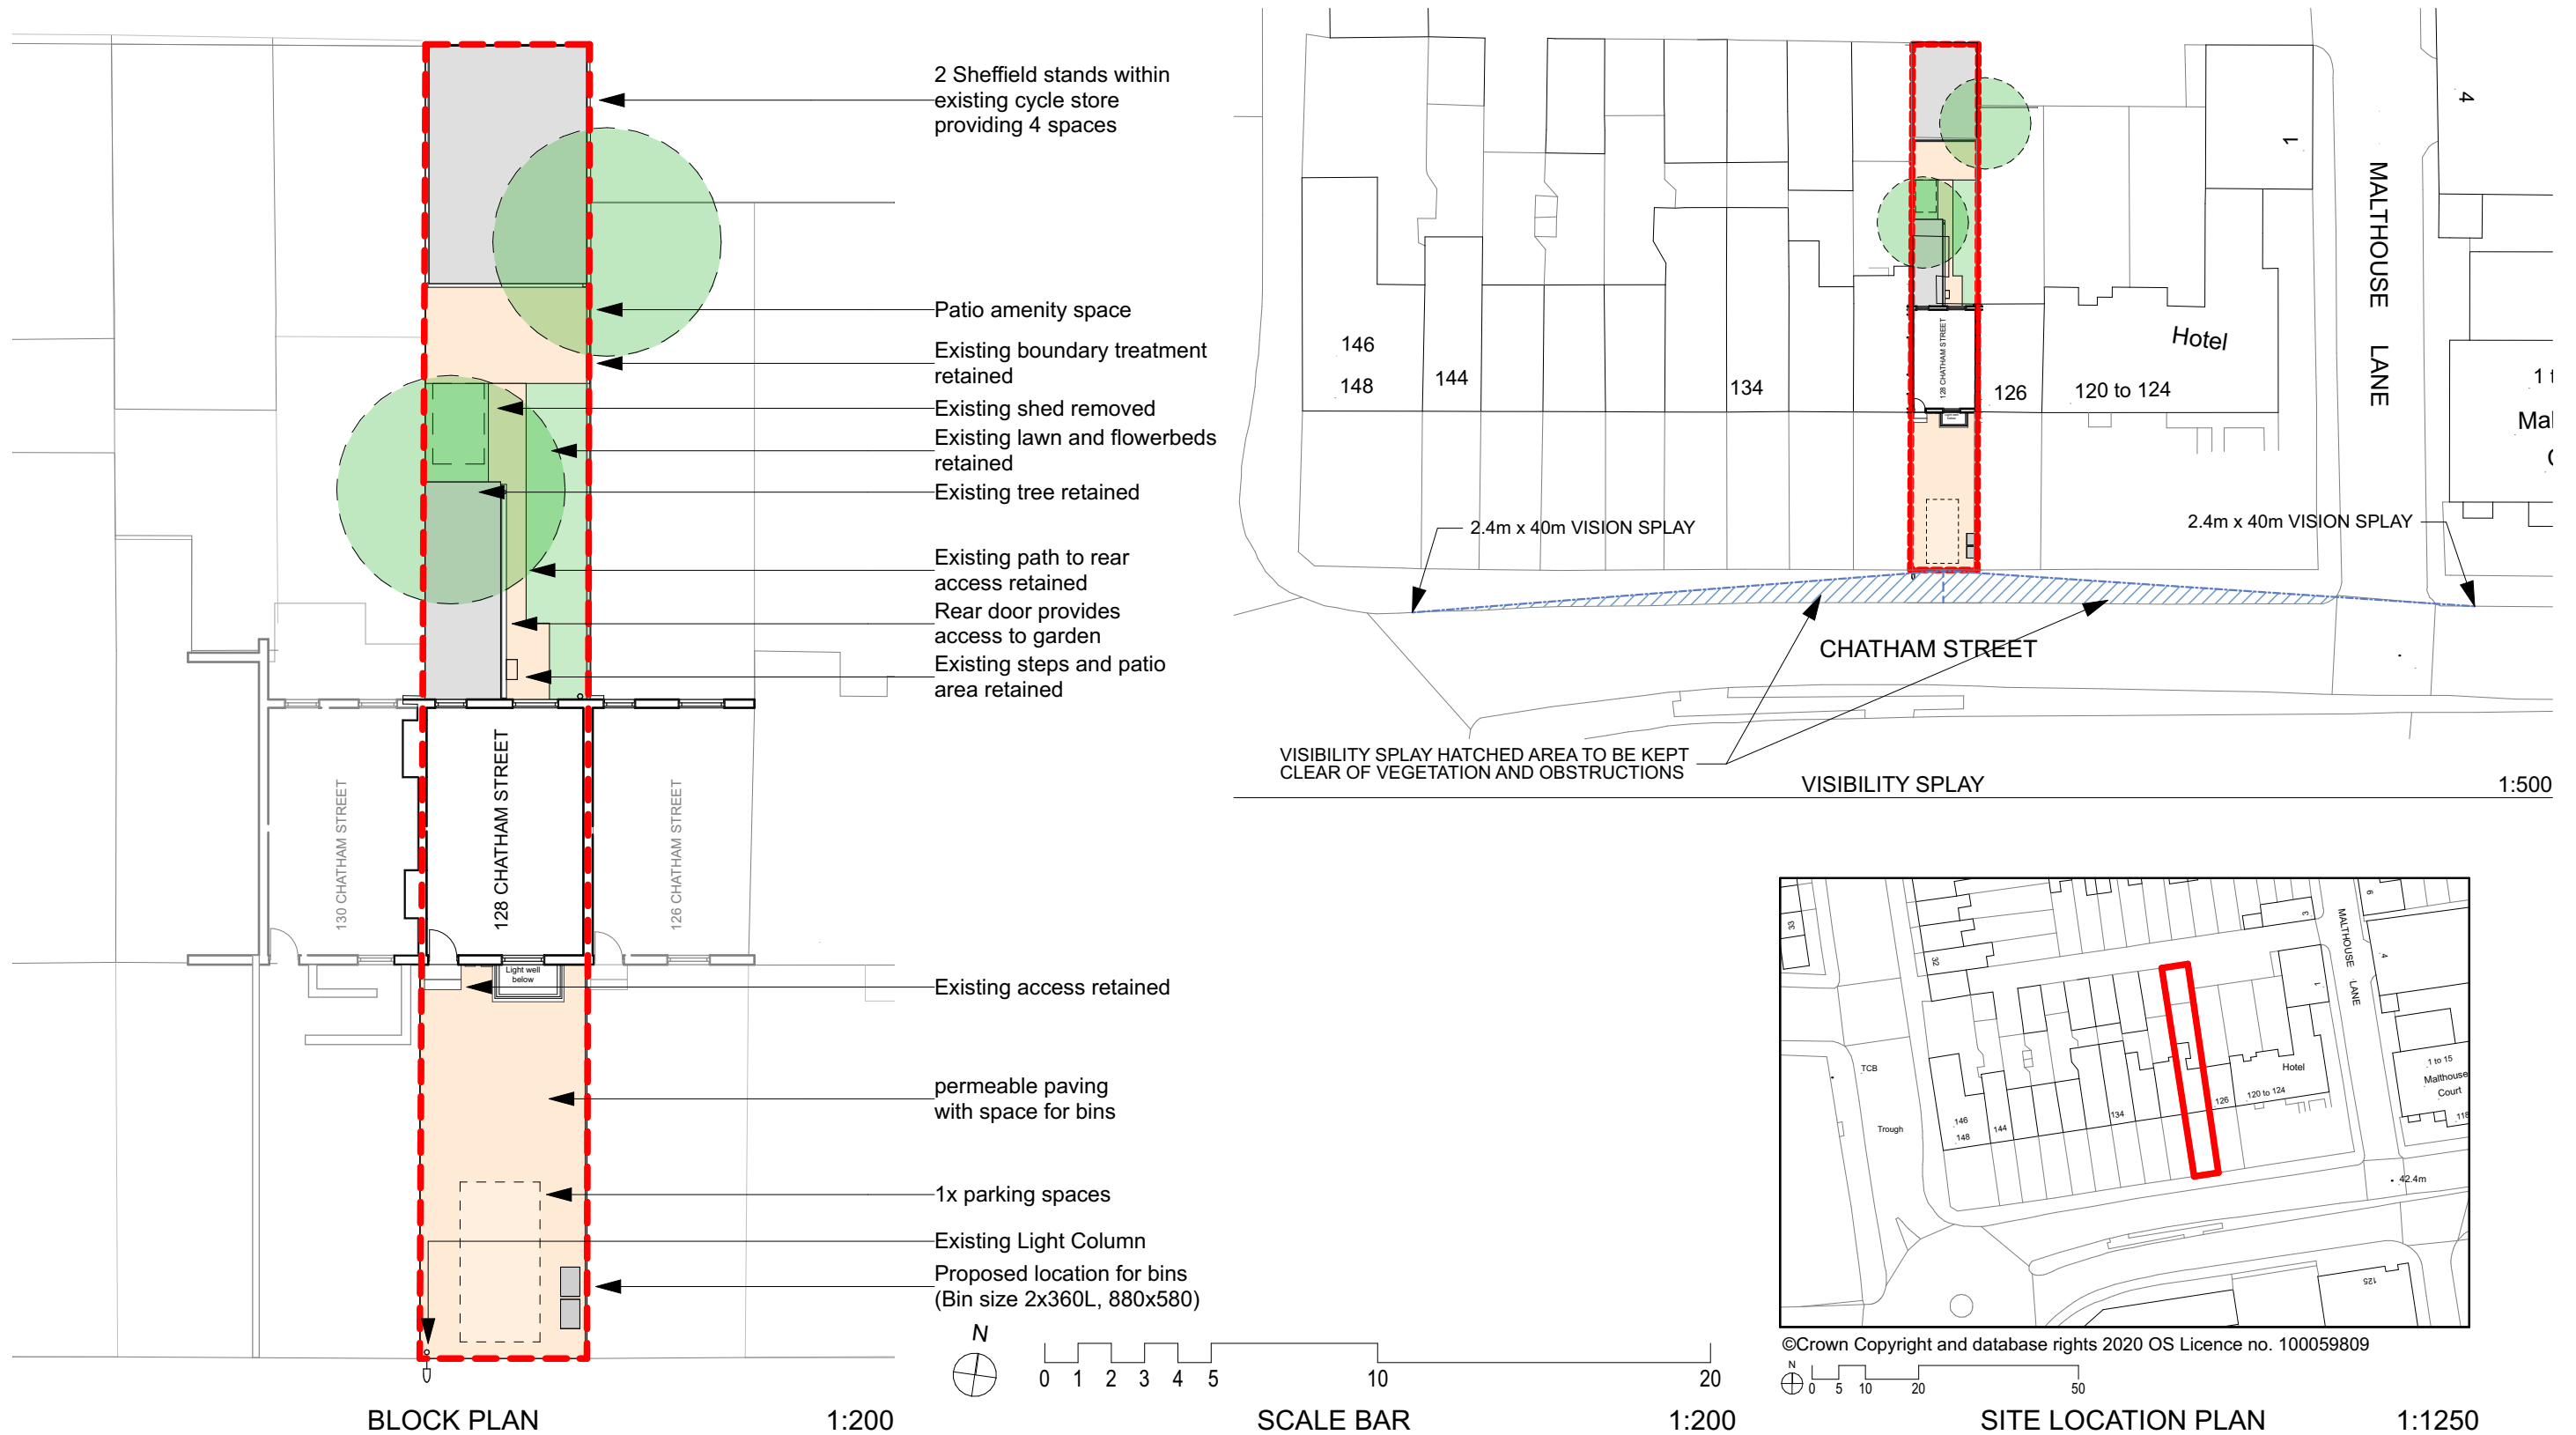

NOTES

ALL MEASUREMENTS SHOULD BE CONFIRMED ON SITE
NOT FOR CONSTRUCTION - THIS DRAWING IS FOR PLANNING ONLY

BASED ON OUTLINE SURVEY ONLY

AREAS ARE INDICATIVE AND SUBJECT TO DESIGN DEVELOPMENT

(C) COPYRIGHT HIVES ARCHITECTS LLP

Client

Mehek Holdings

Job title

**2798 128 Chatham Street,
RG1 7HT**

1412'20 P6 Issue For Planning

Drawing Title

**BLOCK PLAN & SITE LOCATION
PLAN**

Scale
1:200, 1:1250, 1:500 @ A3

Project Status
PLANNING

Drawn
LC

Checked
HW

HIVES ARCHITECTS

SINCE 1934

Hives Architects LLP
John Adams House
29 Castle Street
Reading
RG1 7SB
0118 958 7331
admin@hivesarchitects.co.uk

Project
2798

Drawing
002

Revision
P6