




West - Boundary with Four
Corners
1 : 100

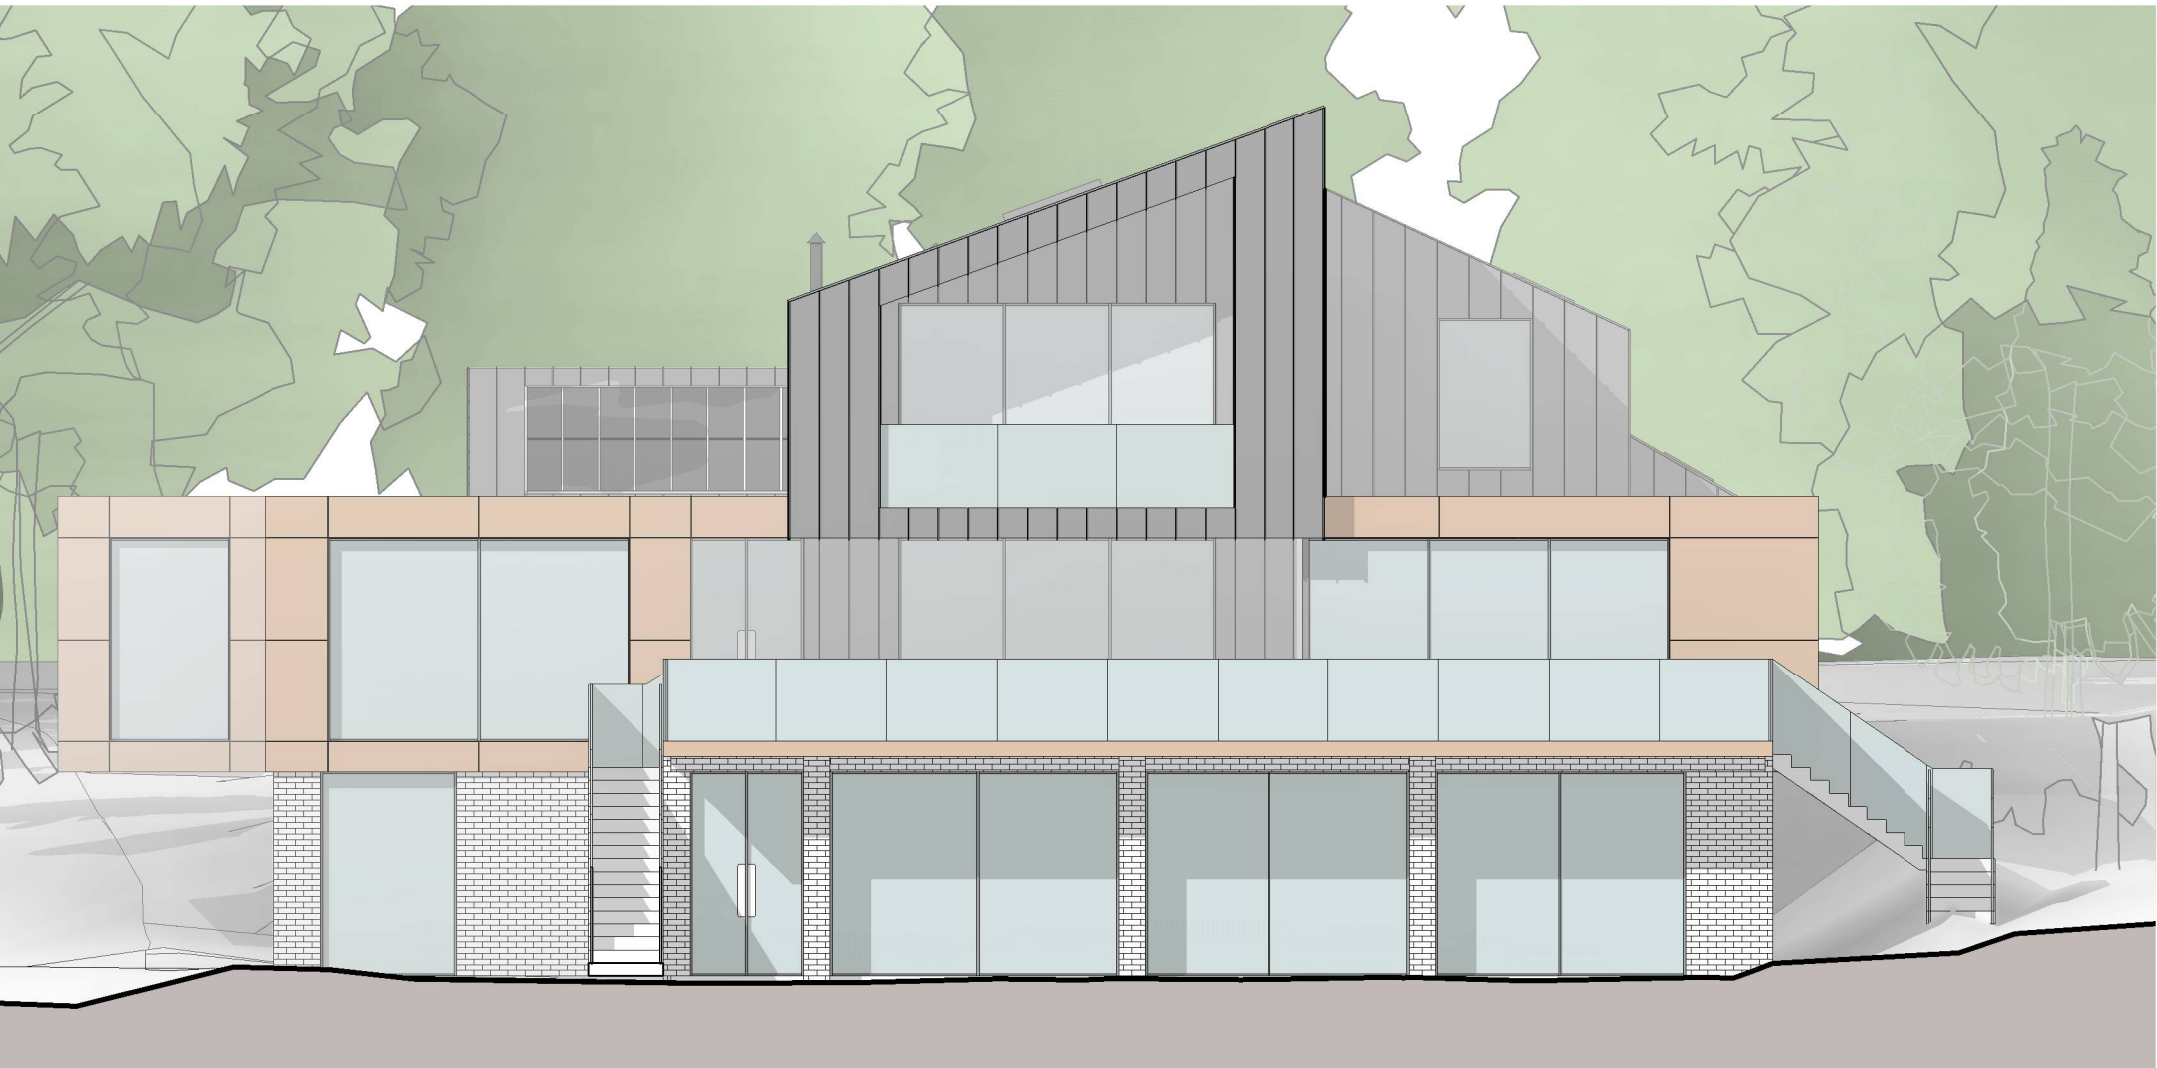

South - Rear
1 : 100

Materials:
Walls - Facing brick (Light grey with matching mortar),
Core-Ten Steel
Zinc
Roof - Green roof, Zinc
Windows and Doors - High performance aluminium

B	General Amendments	25/07/20
REV	COMMENTS	DATE



SHAUN TANNER
ARCHITECTURE & PLANNING

www.stlarchitecture.co.uk studio@stlarchitecture.co.uk 0118 989 0808

CLIENT Mr & Mrs S. Bartlett
PROJECT HIGH RIDGE
UPPER WARREN AVENUE, CAVERSHAM, READING, RG4 7ED
DRAWING Elevations Sheet 2
STATUS Project Status
SCALE As indicated DRAWN Author CHECKED NO 3685/205 REV B DATE JULY 2020

THIS DRAWING MUST NOT BE SCALED UNLESS ISSUED FOR PLANNING PURPOSES. ALL DIMENSIONS ARE TO BE VERIFIED PRIOR TO SETTING OUT, COMMENCING WORK, OR PRODUCTION OF FABRICATION DRAWINGS. REPORT ANY DISCREPANCIES TO THE SUPERVISING OFFICER IMMEDIATELY. ©

