


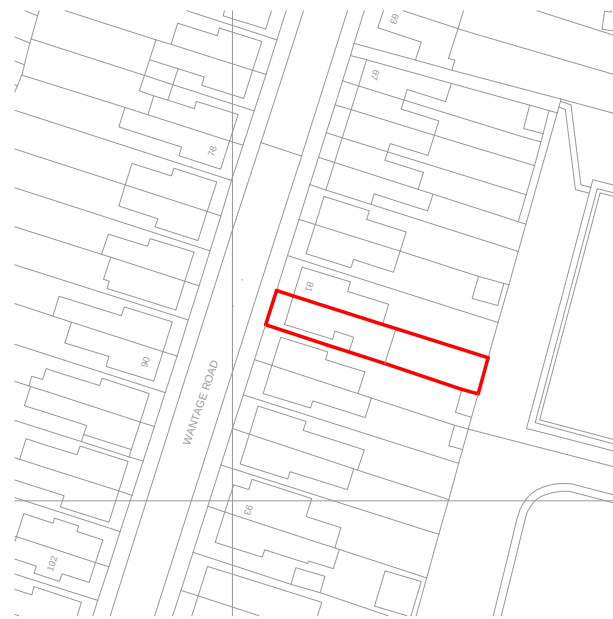

LOCATION PLAN

SCALE 1:1250




Crown Copyright and database rights 2018 OS 100019980



BLOCK PLAN

SCALE 1:500

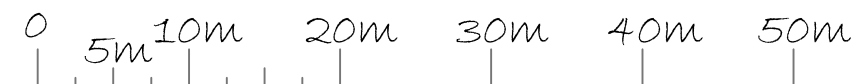

PROJECT: 83 WANTAGE ROAD
READING
RG30 2SN

DRAWING TITLE
BLOCK AND LOCATION
PLANS

CREATIVE DESIGN
HENLEY-ON-THAMES RG9 1HG
AND STRUCTURE
Tel 01491 411922

DESIGNED BY
SCALE AS STATED
DATE JULY 2020

DRAWING NO.
41519-05

REV.