



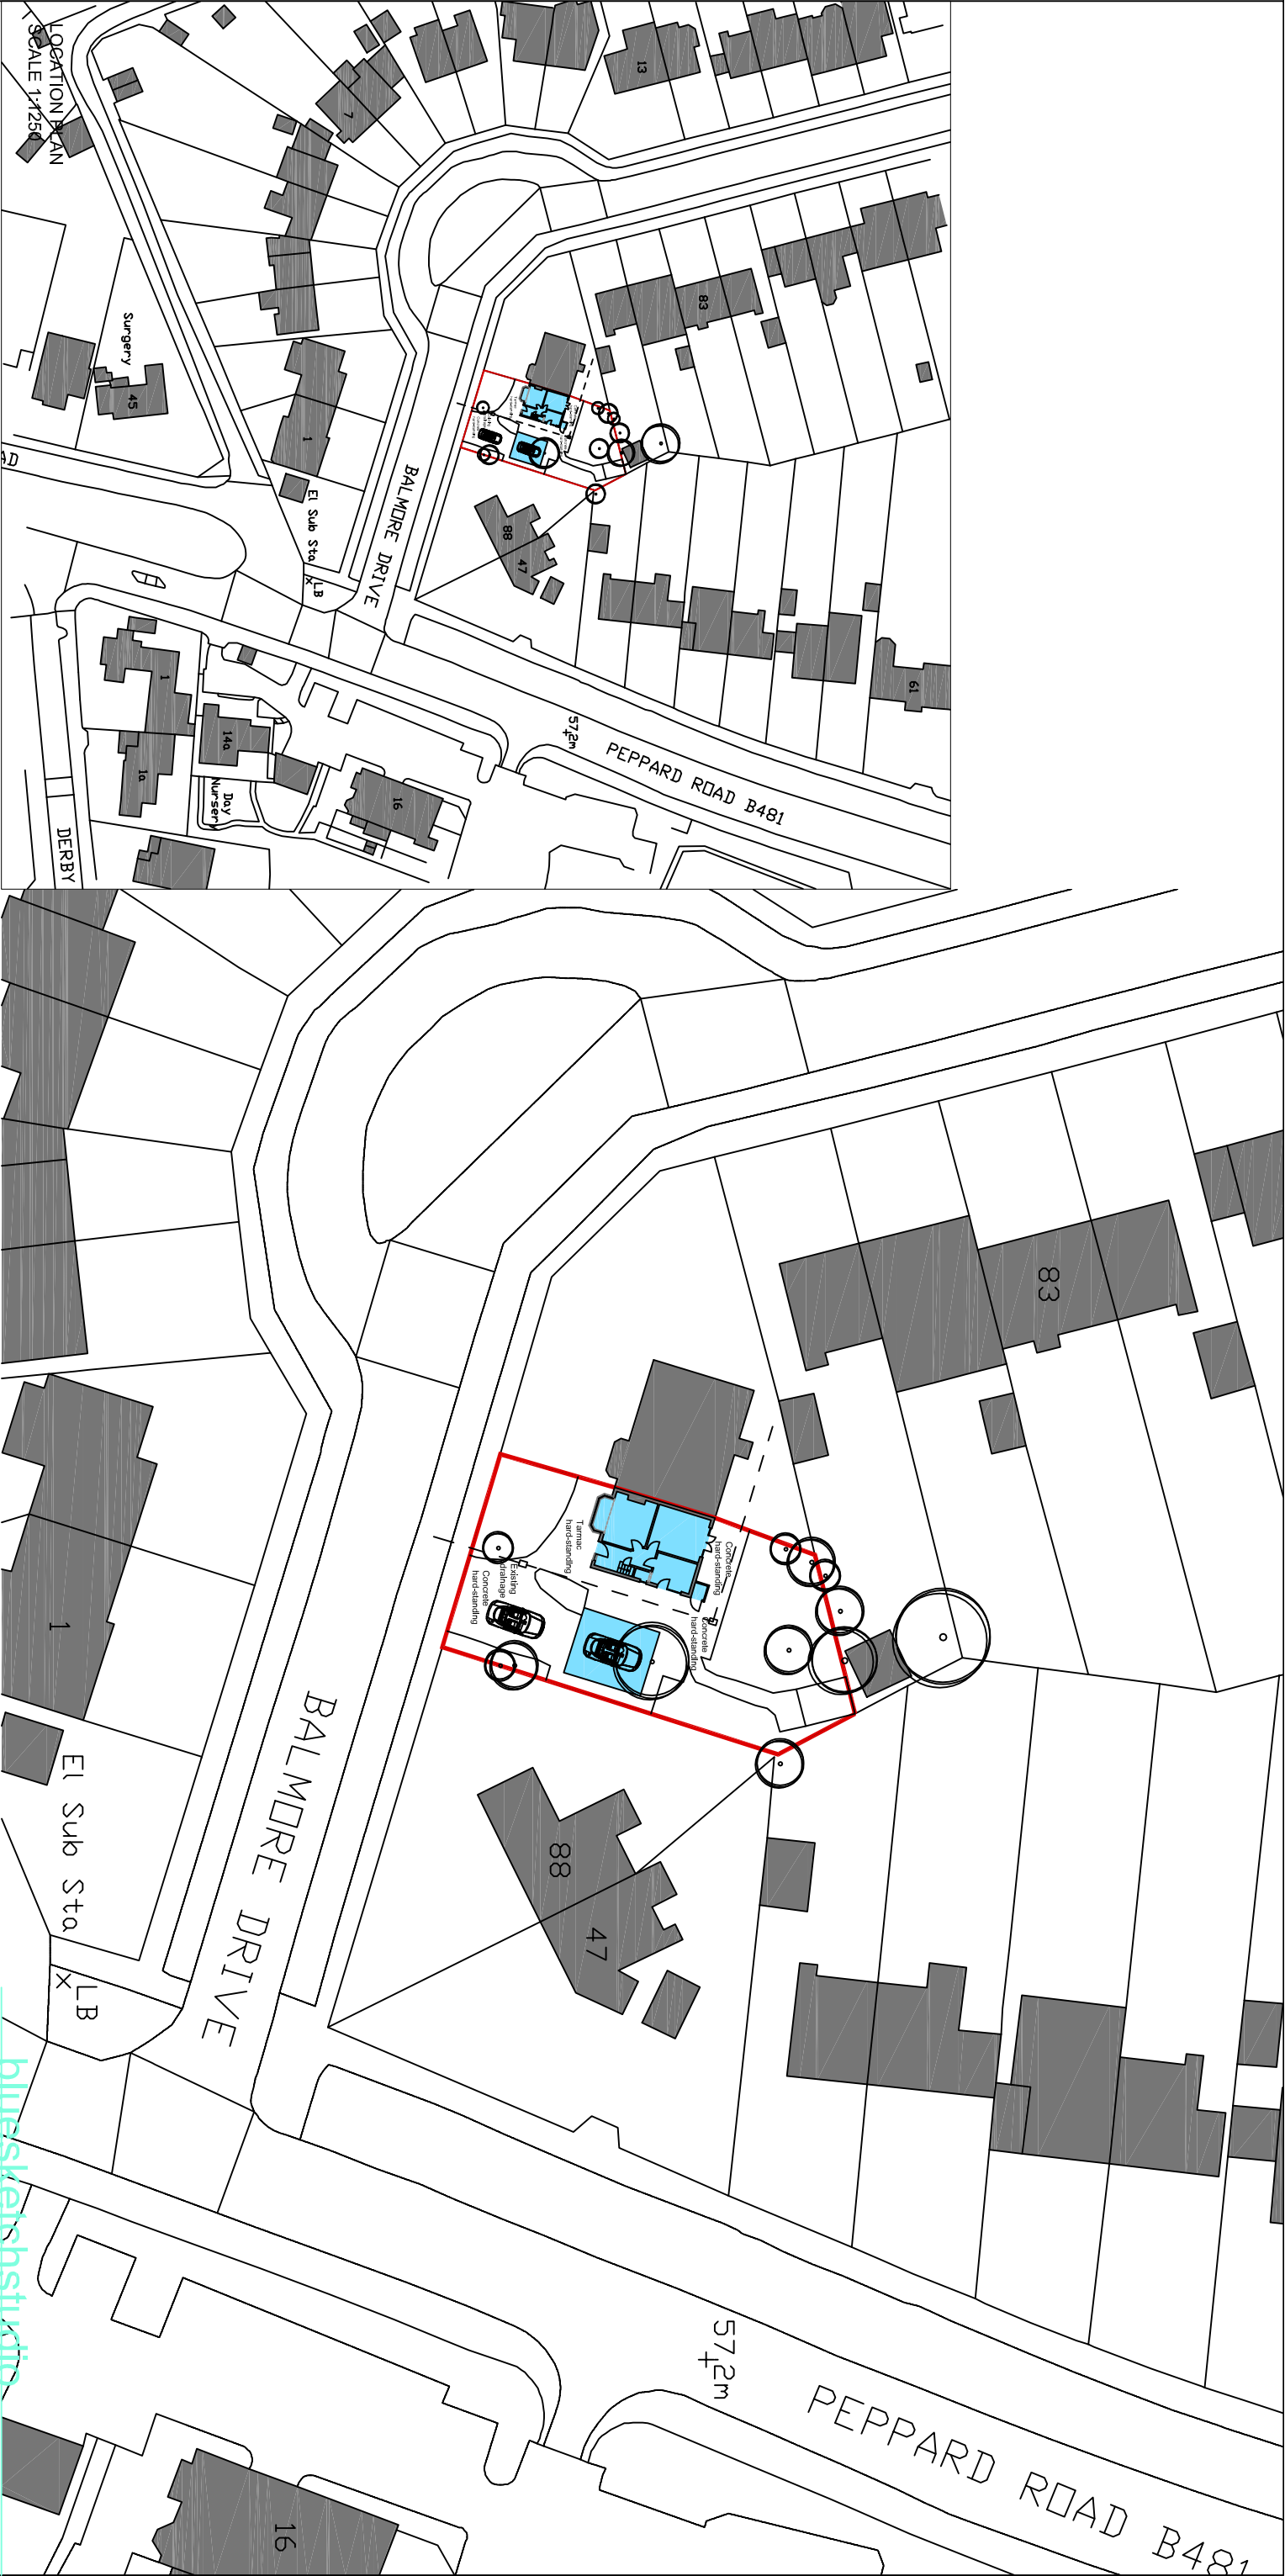

NOTE

All dimensions to be checked on site and any discrepancies reported to bluesketchstudio
All information is produced on behalf of bluesketchstudio
All drawings to be read alongside specification where applicable

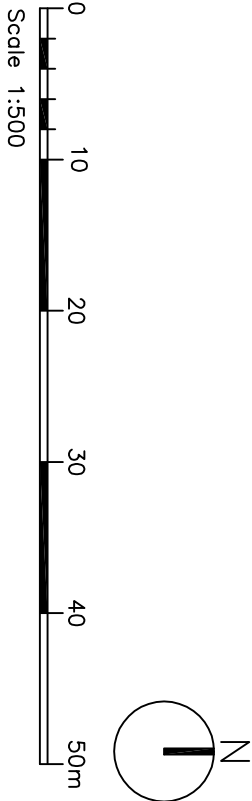

rev.	description	drawn	checked	date
	client_Mrs Radu			
	project_87 Balmore Drive			
	drawing_title_Location & Block Plan			
	scale_1/1250 & 1/500 @ A3			
	drawing_number_2019-007_0001			
	revision number_			
	drawn_APP	checked_		date_29Jun2020