


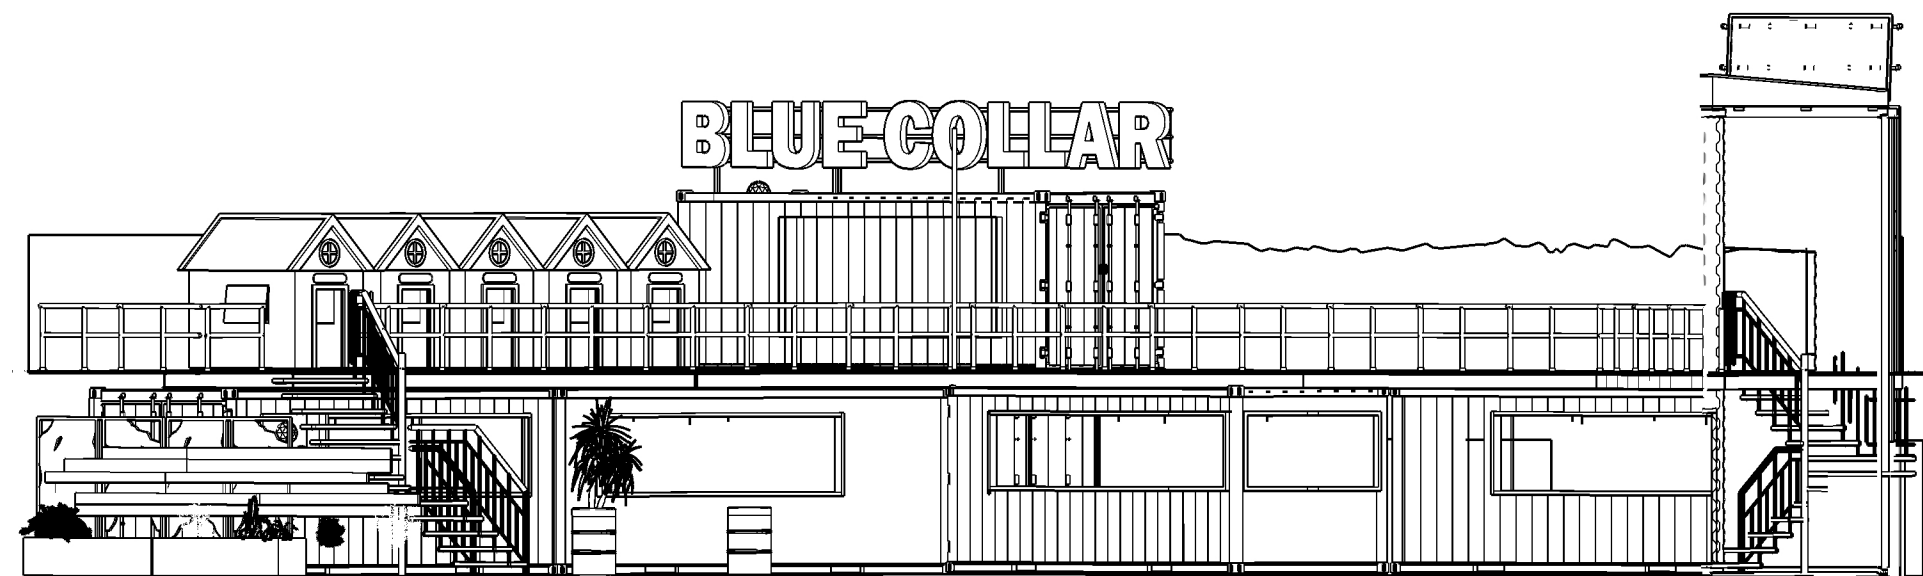

CLIENT: BLUE COLLAR
CREATED: KITSCH & SINK FOR STUDIO BARKER
DRAWN BY: DAVID GARDINER
PROJECT: CONTAINER VILLAGE
SITE: READING MARKET QUARTER

TITLE: ELEVATION A – LEFT
SCALE: 1 : 100 @ A2 [CONFIRM ON SITE]
DATE: 10.05.2021
VERSION: VERS 3 OF 3