




1 Red Line Plan
1 : 1250

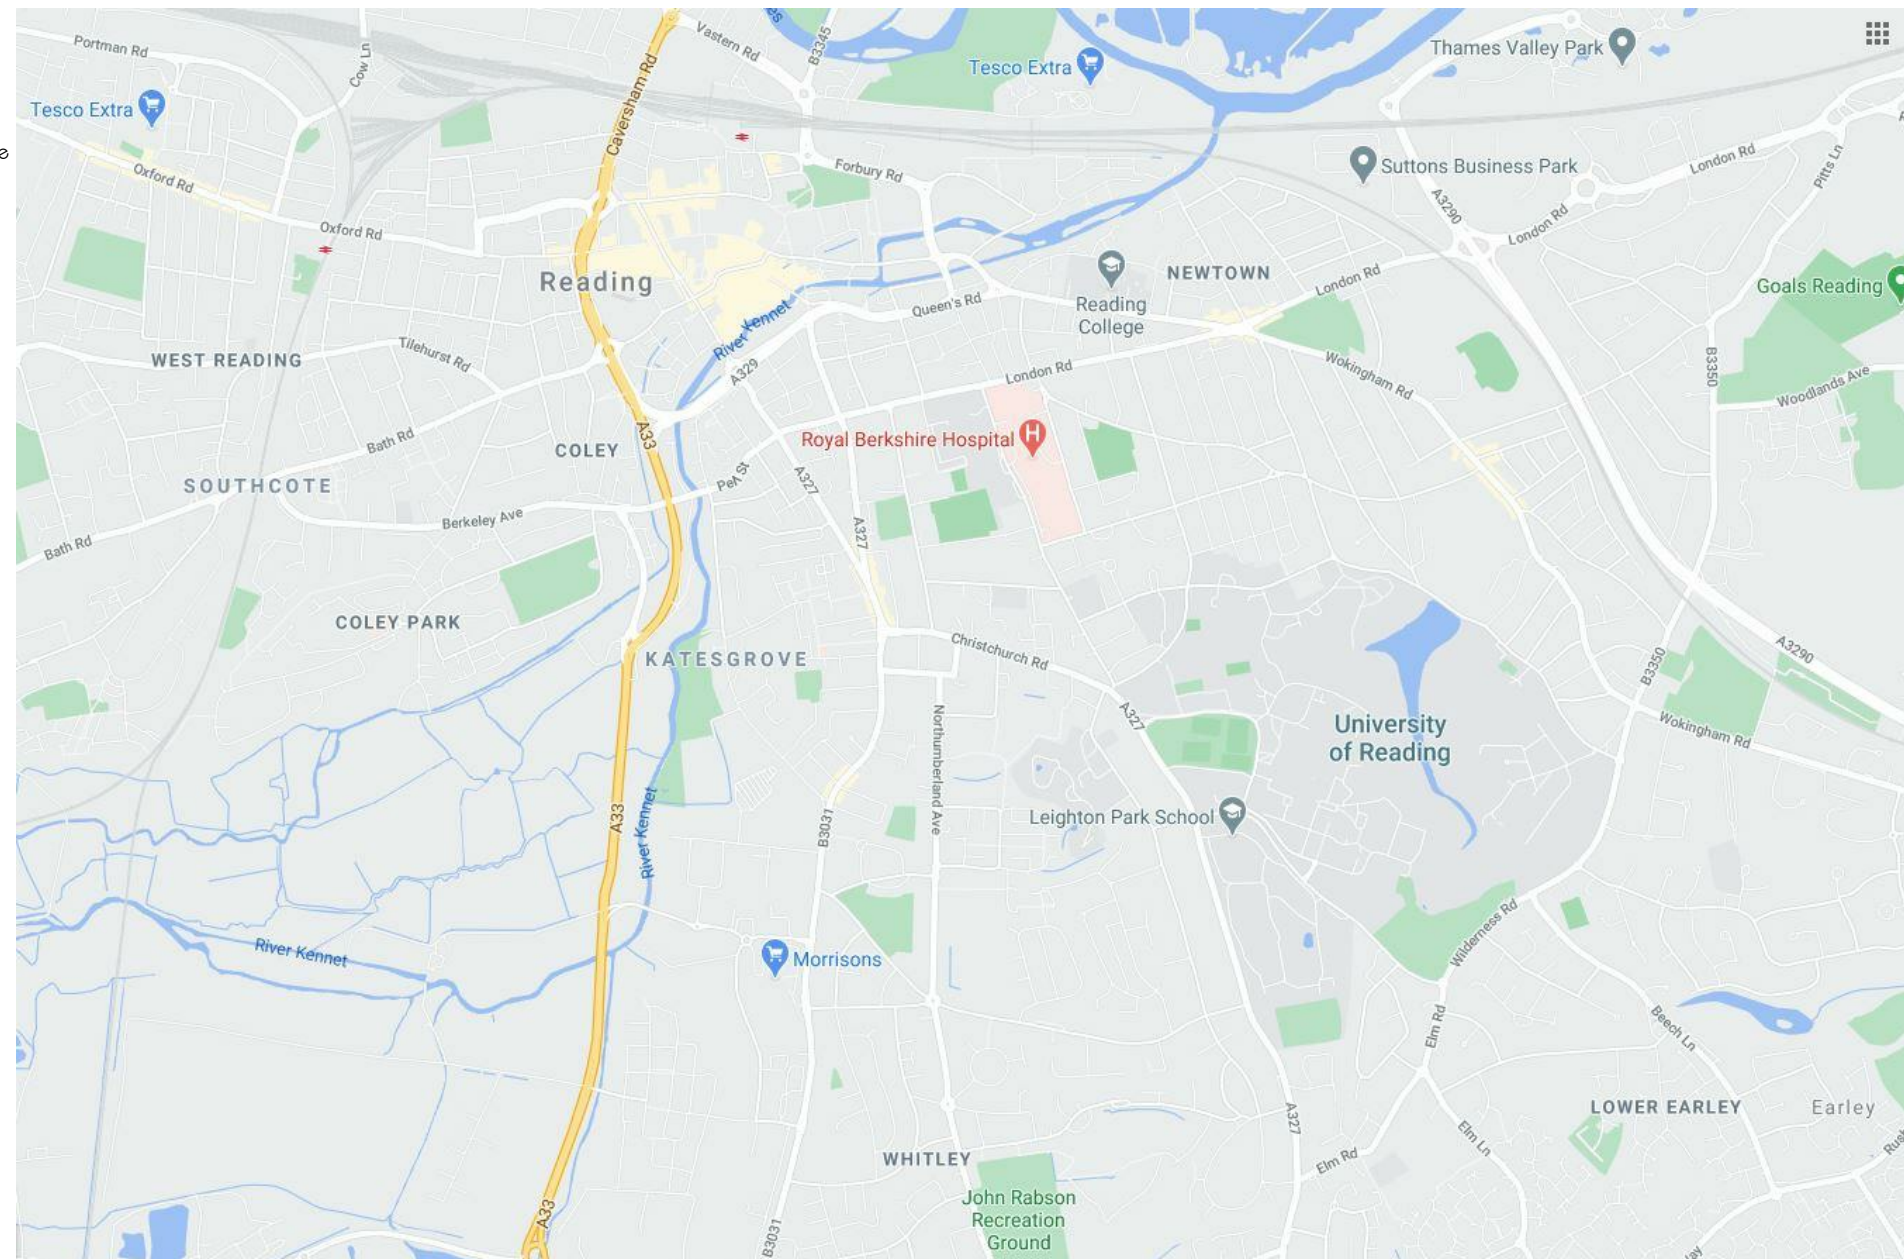

2 Location Plan
NTS

CDM NOTES:
CDM REGULATION 2015 : DESIGNERS NOTES ON SIGNIFICANT RESIDUAL RISKS

In preparing this design Hester Architects have attempted to avoid using materials and techniques which could cause future hazards whilst constructing, using, maintaining or de-commissioning the building.

The following risks could not be designed out and should be carefully monitored on site during the construction period and during any future maintenance of the structure.

These notes relate solely to information shown on this drawing. Only significant risks which are considered to be unusual, or unlikely to be obvious to a competent contractor or other designer will be highlighted. This information is subject to revision as the design develops.

Particularly hazardous areas are highlighted with on the drawing and noted below.

PLANNING

0 12.5 25 37.5 50

Scale 1:1250 @A3

Revision	Date	Notes
A	22.12.20	Title Sheet Amended

hester
Architects
limited

**2 Drayton House Court
Dorchester Road
Drayton St. Leonard
Oxfordshire. OX10 7BG
T: 01865 - 893 900
F: 01865 - 893 901
E: mail@hesterarchitects.co.uk
W: www.hesterarchitects.co.uk**

Project
20 Shinfield Rd. Reading

For
Kennet Investments

Drawing Title
Red Line and Location Plan

Scale	NTS @ A3	
Drawn by	Date	Checked
RI	16/12/20	PT
Job No.	Drawing No.	Rev.
20016	2-001	A

