


DRG. REMAINS COPYRIGHT OF THE ARCHITECT.
DIMENSIONAL DISCREPANCIES TO BE REFERRED
TO THE ARCHITECT
DO NOT SCALE


DRAWING STATUS ☒ PRELIMINARY ☐ FOR APPROVAL ☐ CONSTRUCTION

DATE	REVISION	
Jan 21	A	Garage footprint enlarged
Feb 21	B	Location of garage amended

Scale 1:500

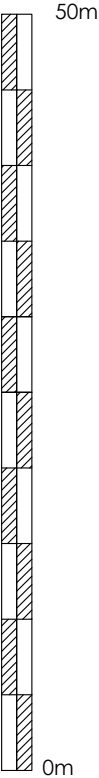

BLOCK PLAN
1:500

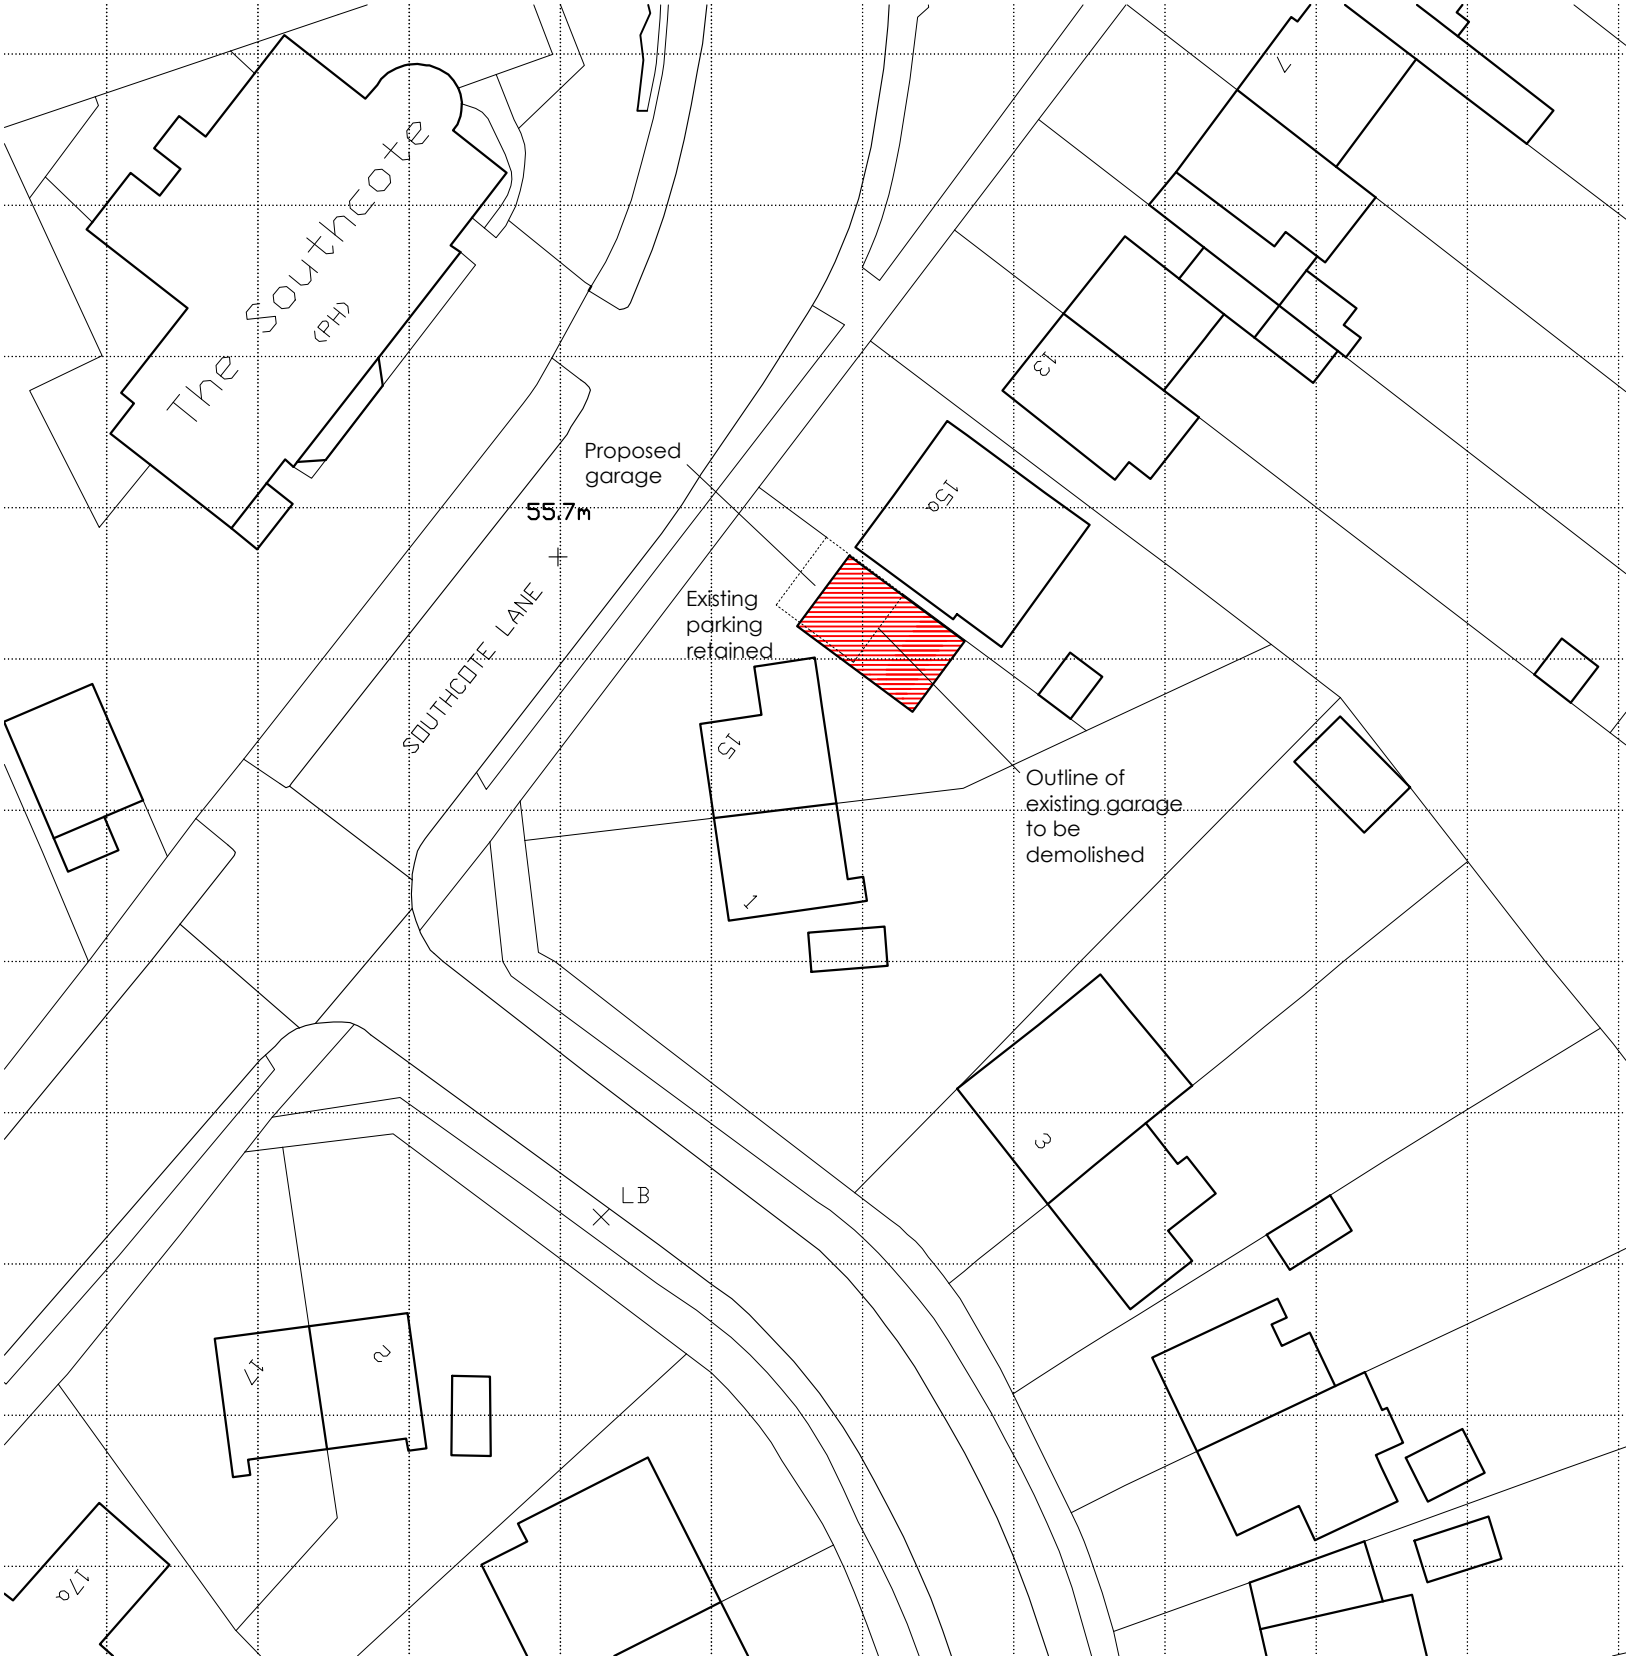

CLIENT
Leigh Hicks
-
DRG TITLE
Proposed Block Plan

JOB TITLE
Proposed new garage
15 Southcote Lane
Reading

JOB No.
2026
DWG No.
03

DATE
Oct 20
SCALE
1:500
REV.
B