



Proposed change of use of N° 581
Basingstoke Road Reading RG
from A1 (retail) to A5 (Takeaway)
Institution)
MC / 3000/01
08/21
1:100

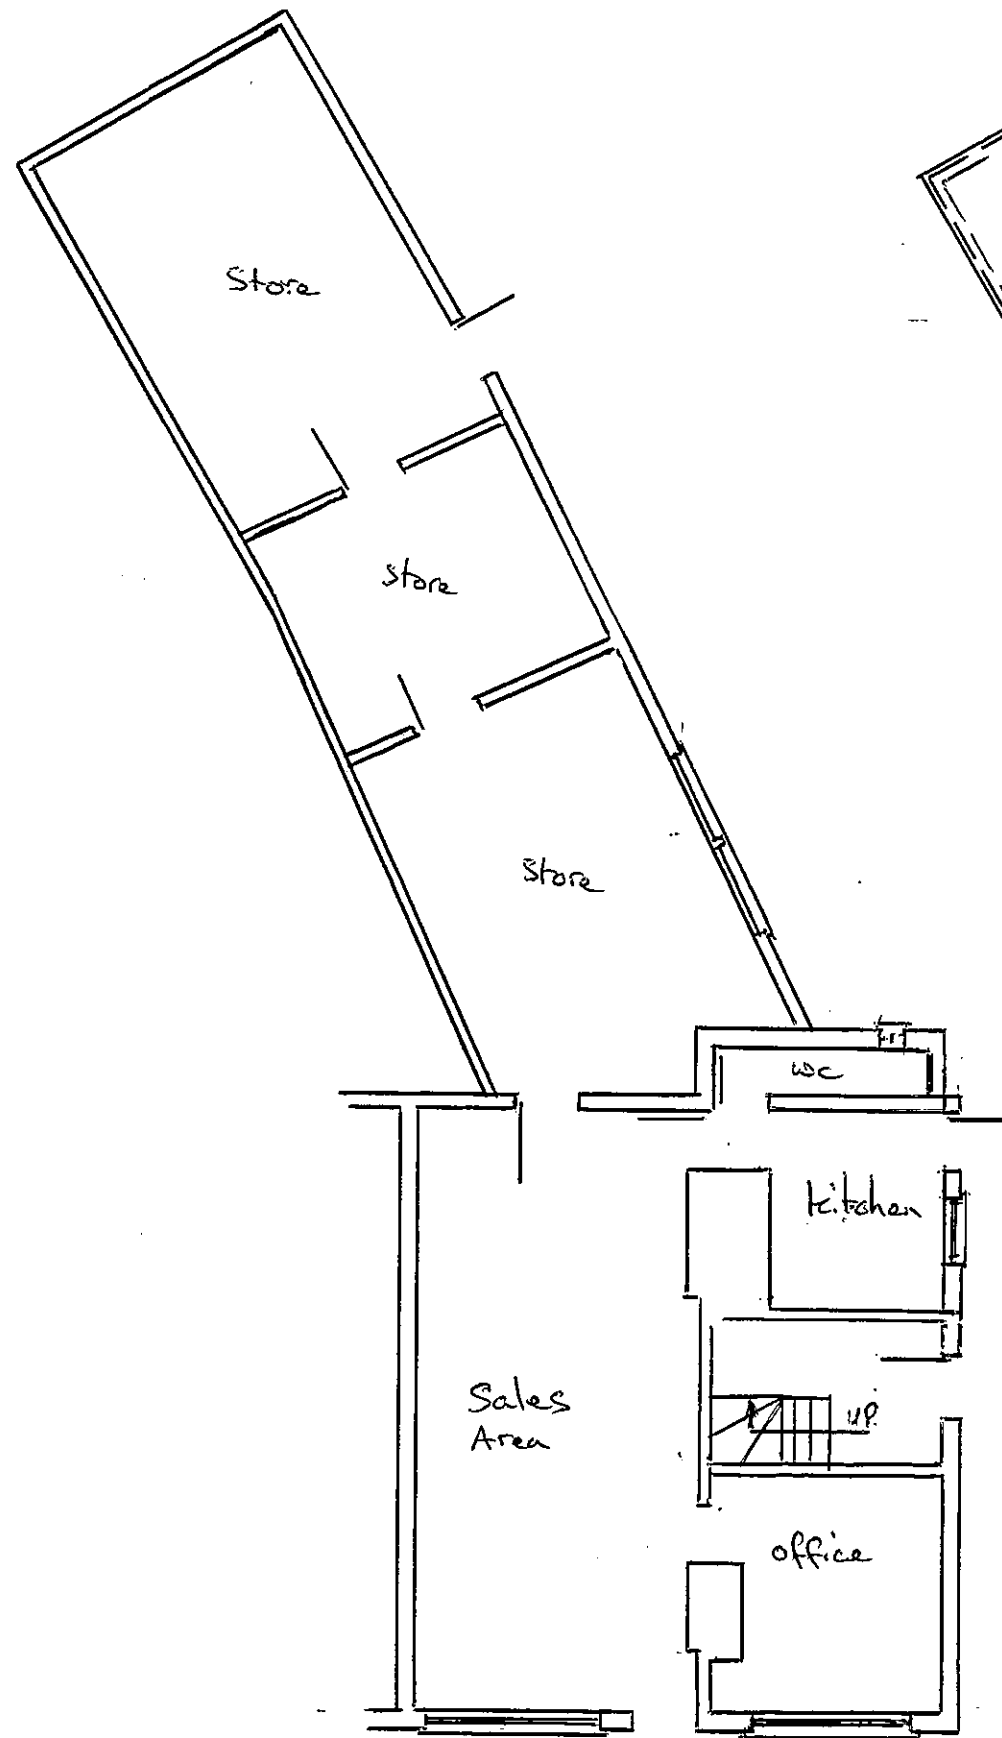

Existing Ground Floor Plan

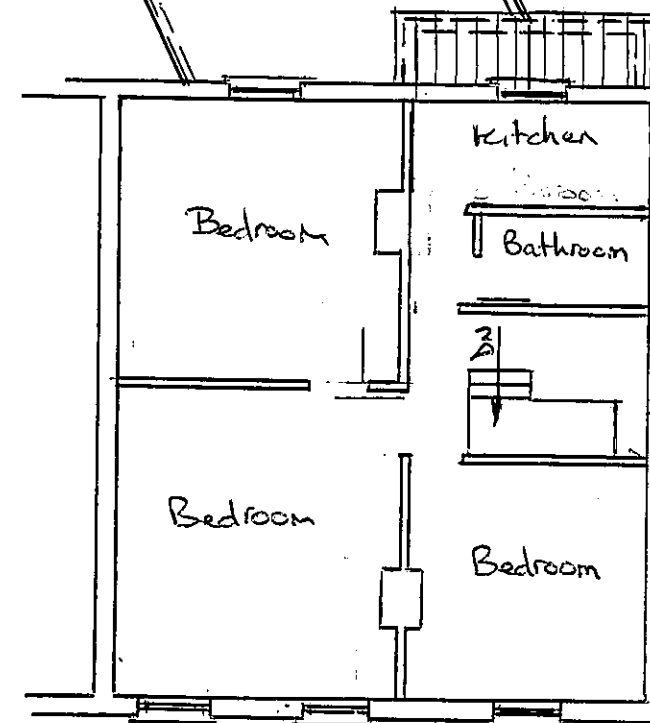

Existing First Floor Plan